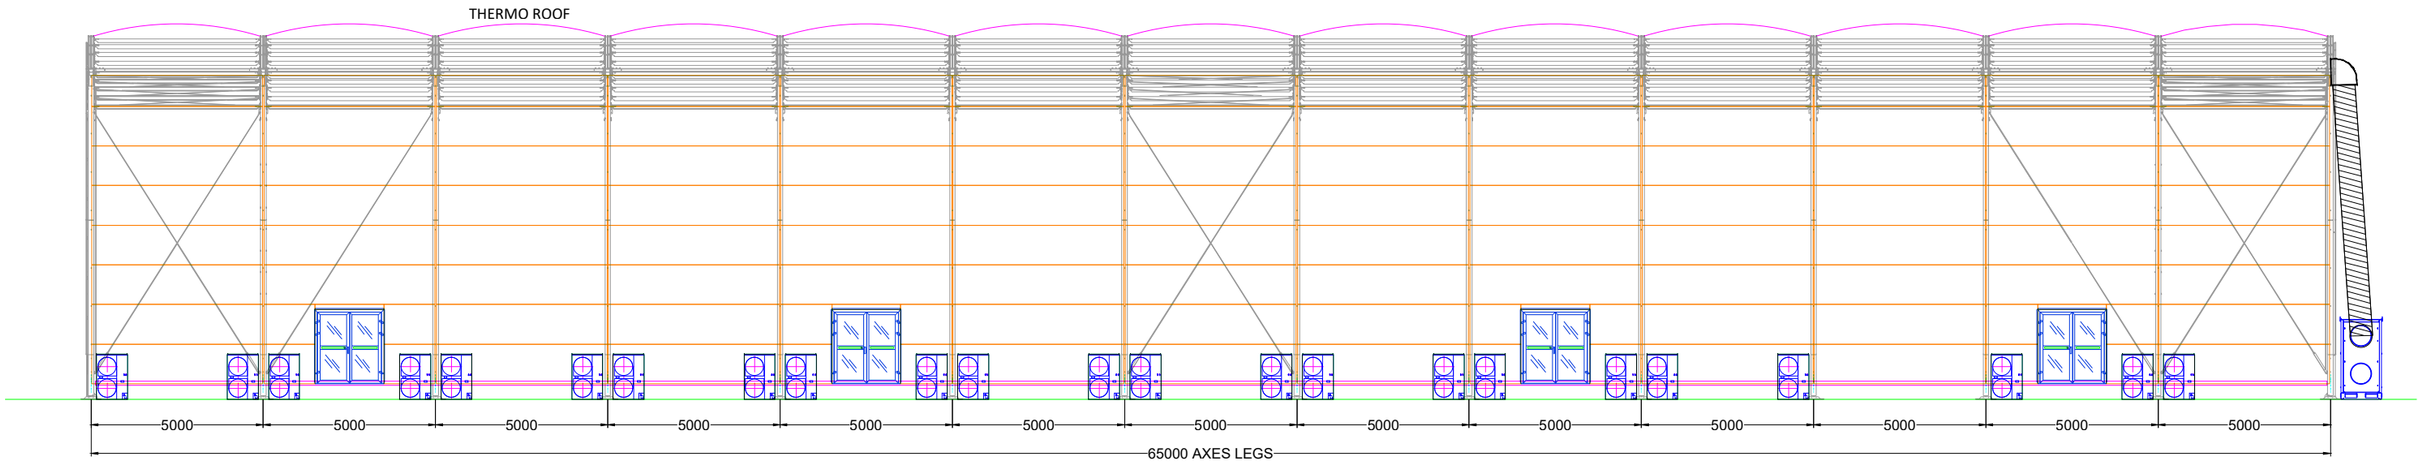

Side Elevation - External Building (1:200)

Extract - Side - Building

Design & Engineering

Tel: +44 1234 77 22 33
www.stargrouplive.com
design@stargrouplive.com

Star Group Live Ltd
Milton Road, Thurleigh
Bedford MK44 2DF UK

Title	Butlin's Temporary Venues 2021 65m x 45m Structure Bognor Regis General Arrangement
By	PG
Date	01/11/20
Client	Bourne Leisure Limited
Scale	Refer to drawing
Status	Preliminary / Construction
Drg	21-13207-23a

ARUN DISTRICT COUNCIL BR/292/20/PL