

THIS IS A  
**COLOURED DRAWING**  
If this box does not appear Red, the drawing  
may not be represented properly

THIS DRAWING IS FOR :

**CONSTRUCTION  
PURPOSES ONLY**

NOTES

This drawing is copyright and shall not be reproduced nor used for any other purpose without the written permission of the architects. Permission is granted to scale from this drawing for the purposes of Local Authority Planning Approval only. Please verify that the information is correctly printed to scale by checking the control bar below.

This drawing may be based upon or contain information from other consultants or designers. RDG shall not be liable for inaccuracies or errors contained in material produced by others but will take reasonable measures to ensure it is correct. It is the contractors responsibility to check and verify all dimensions on site prior to construction or fabrication.


This drawing must be read in conjunction with all other related drawings and documentation. It is the contractors responsibility to ensure full compliance with the Building Regulations. Any discrepancies to be reported immediately. If in doubt ask. Materials not in conformity with relevant British or European Standards/Codes of Practice or materials known to be deleterious to health & safety must not be used or specified on this project.

All drawings to be read in conjunction with all contract documents and all structural steelwork drawings to be submitted to engineer for approval

**RIBA**   
Chartered Practice

SCALE

As indicated @ A2

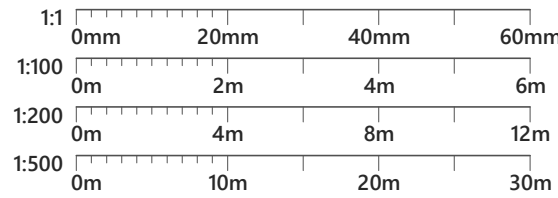


This drawing is copyright of more than architecture ltd ©

|          |                        |          |              |
|----------|------------------------|----------|--------------|
| 03       | West Lodge Revised Set | 16/05/20 | SM           |
| 02       | Building Control       | 22/01/20 | SM           |
| 01       | Issue for Information  | 03/01/20 | SM AY        |
| revision |                        | date     | author check |


|               |                               |
|---------------|-------------------------------|
| CLIENT        | Metamorph Management LLP      |
| PROJECT       | The Royal Hotel, Bognor Regis |
| DATE          | 16/05/20                      |
| DRAWING TITLE | Balcony & Terrace Details     |

|             |          |
|-------------|----------|
| DRAWING NO. | REVISION |
| 169 / 4.585 | 03       |

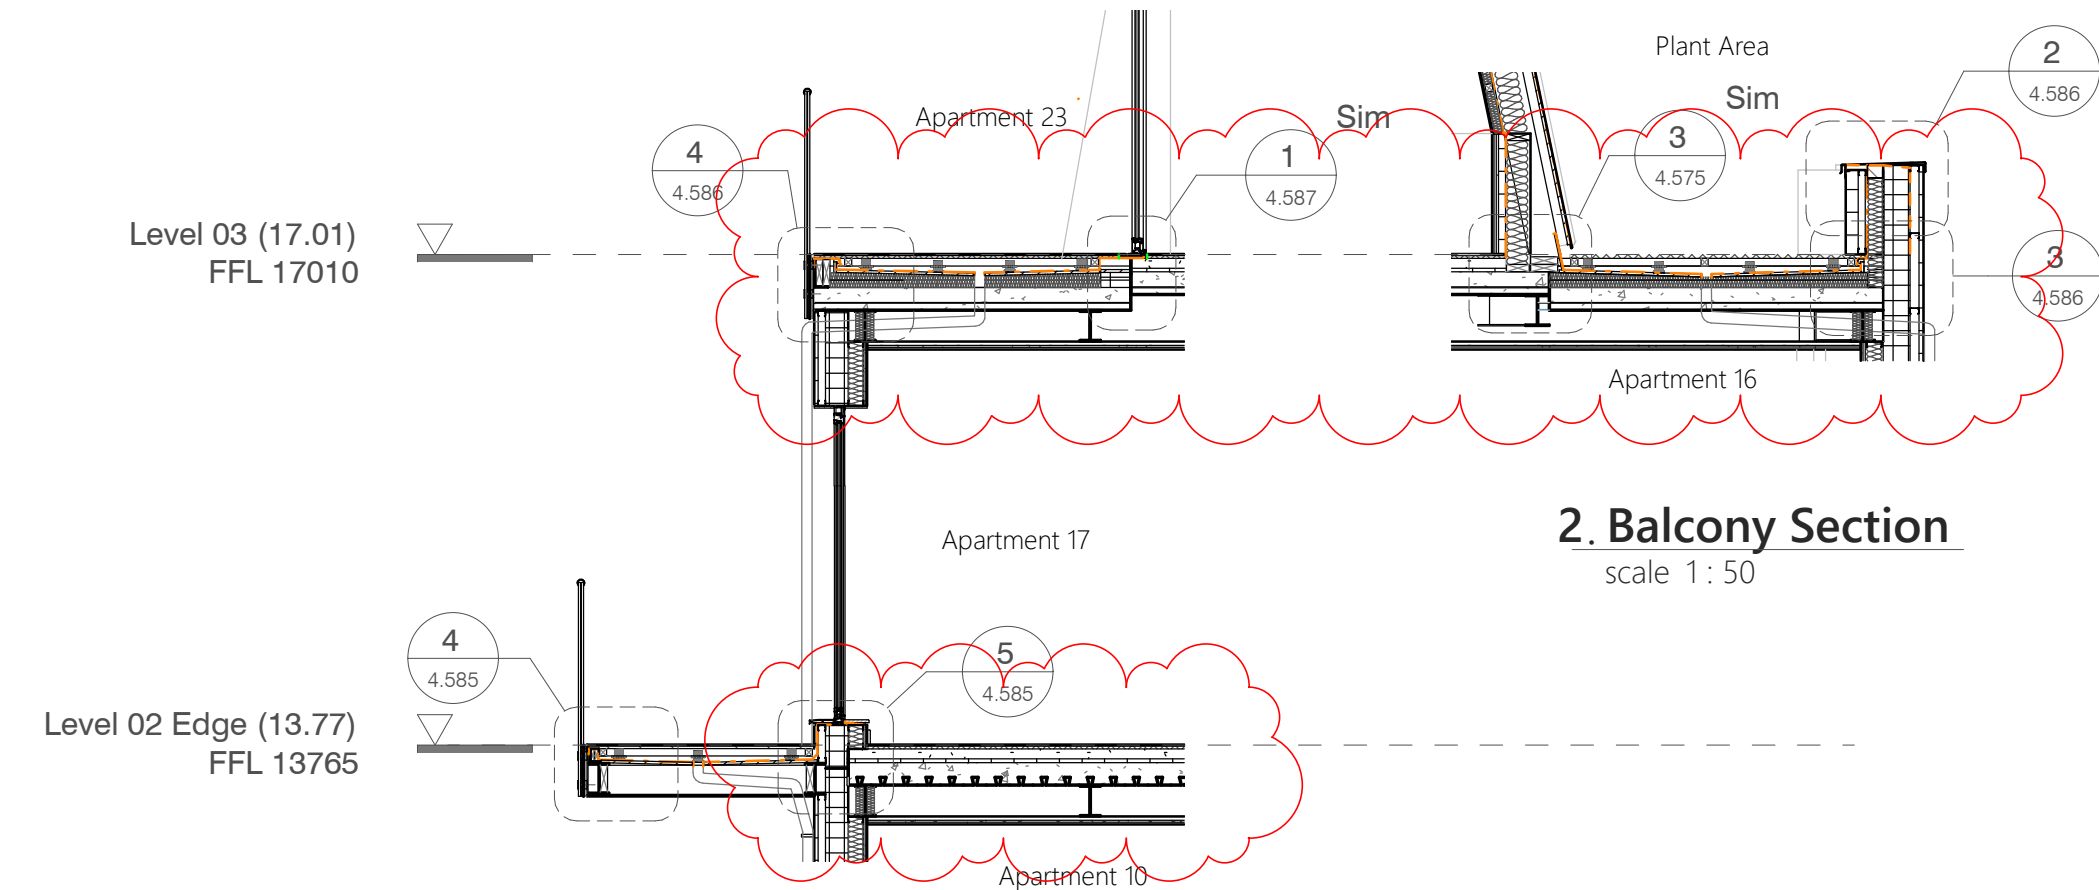


**1. Balcony Section**  
scale 1 : 50


**2. Balcony Section**  
scale 1 : 50

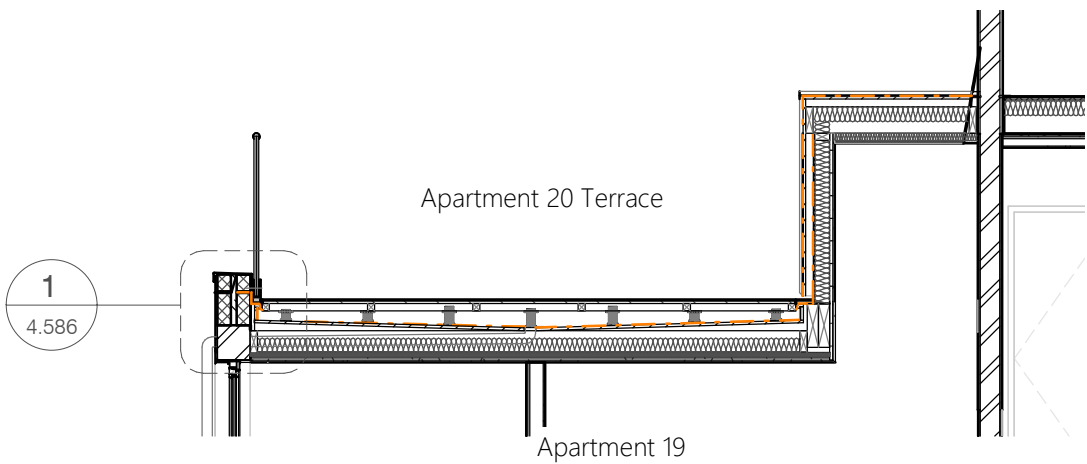

**3. Terrace Section**  
scale 1 : 50

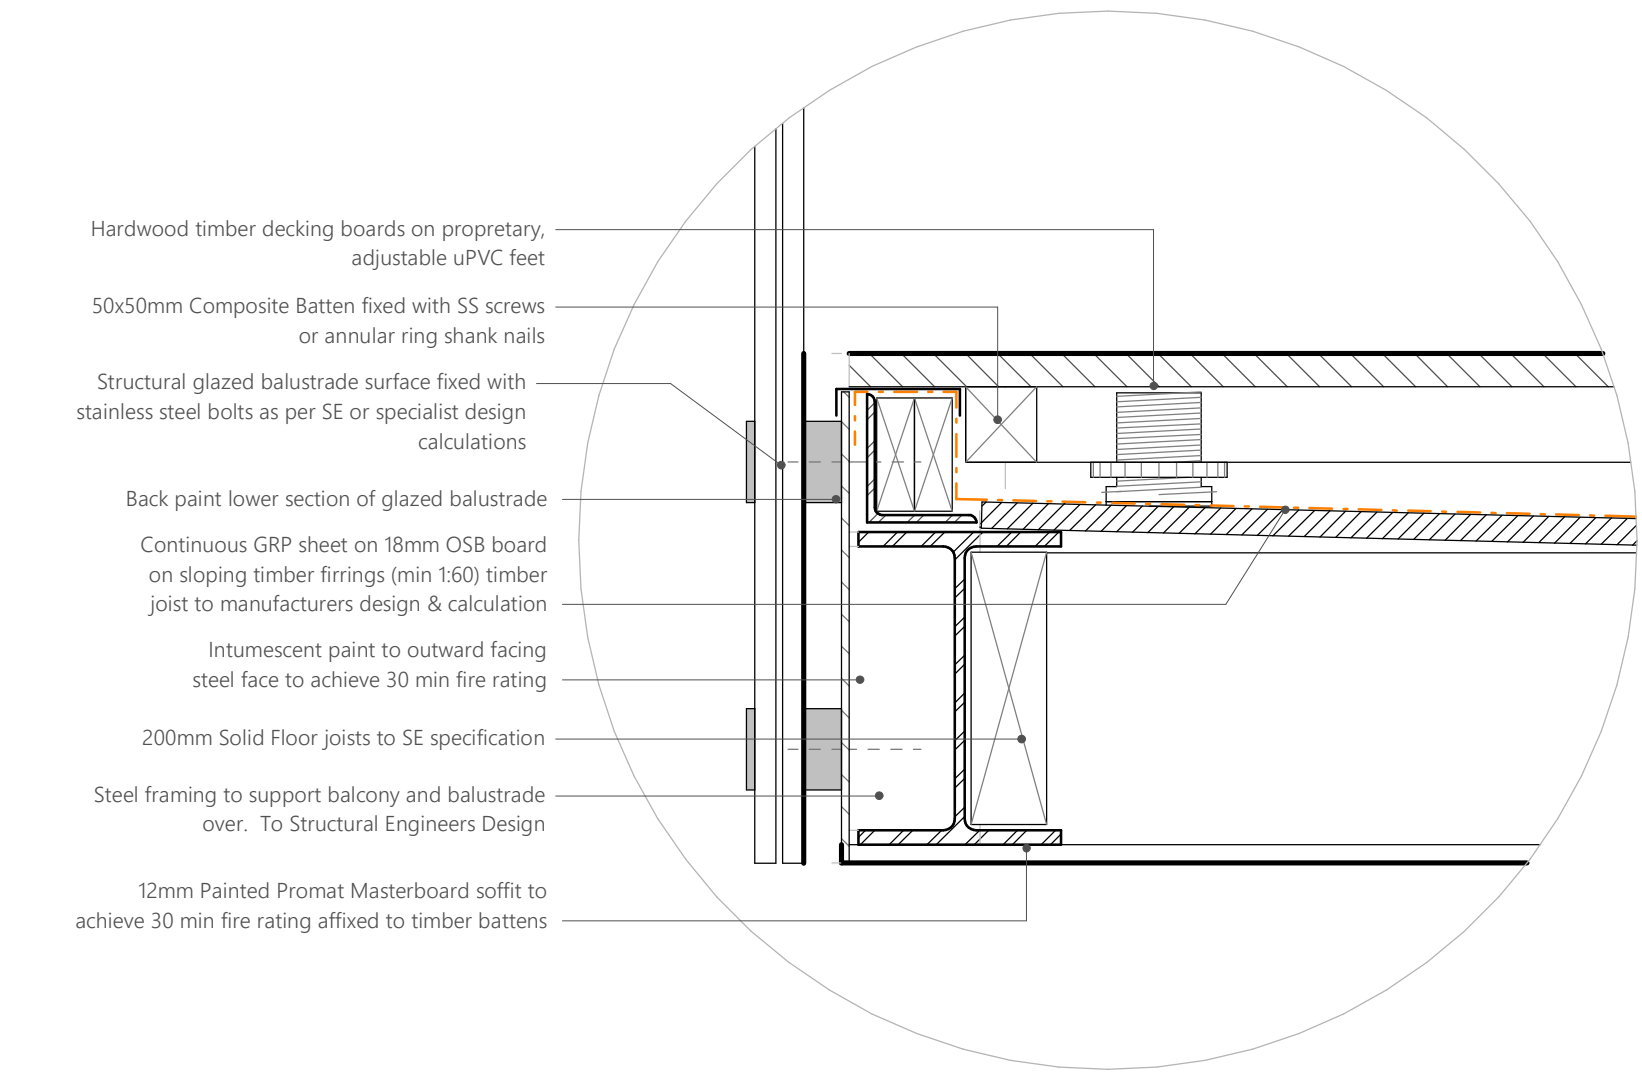

**4. Balcony Detail**  
scale 1 : 5

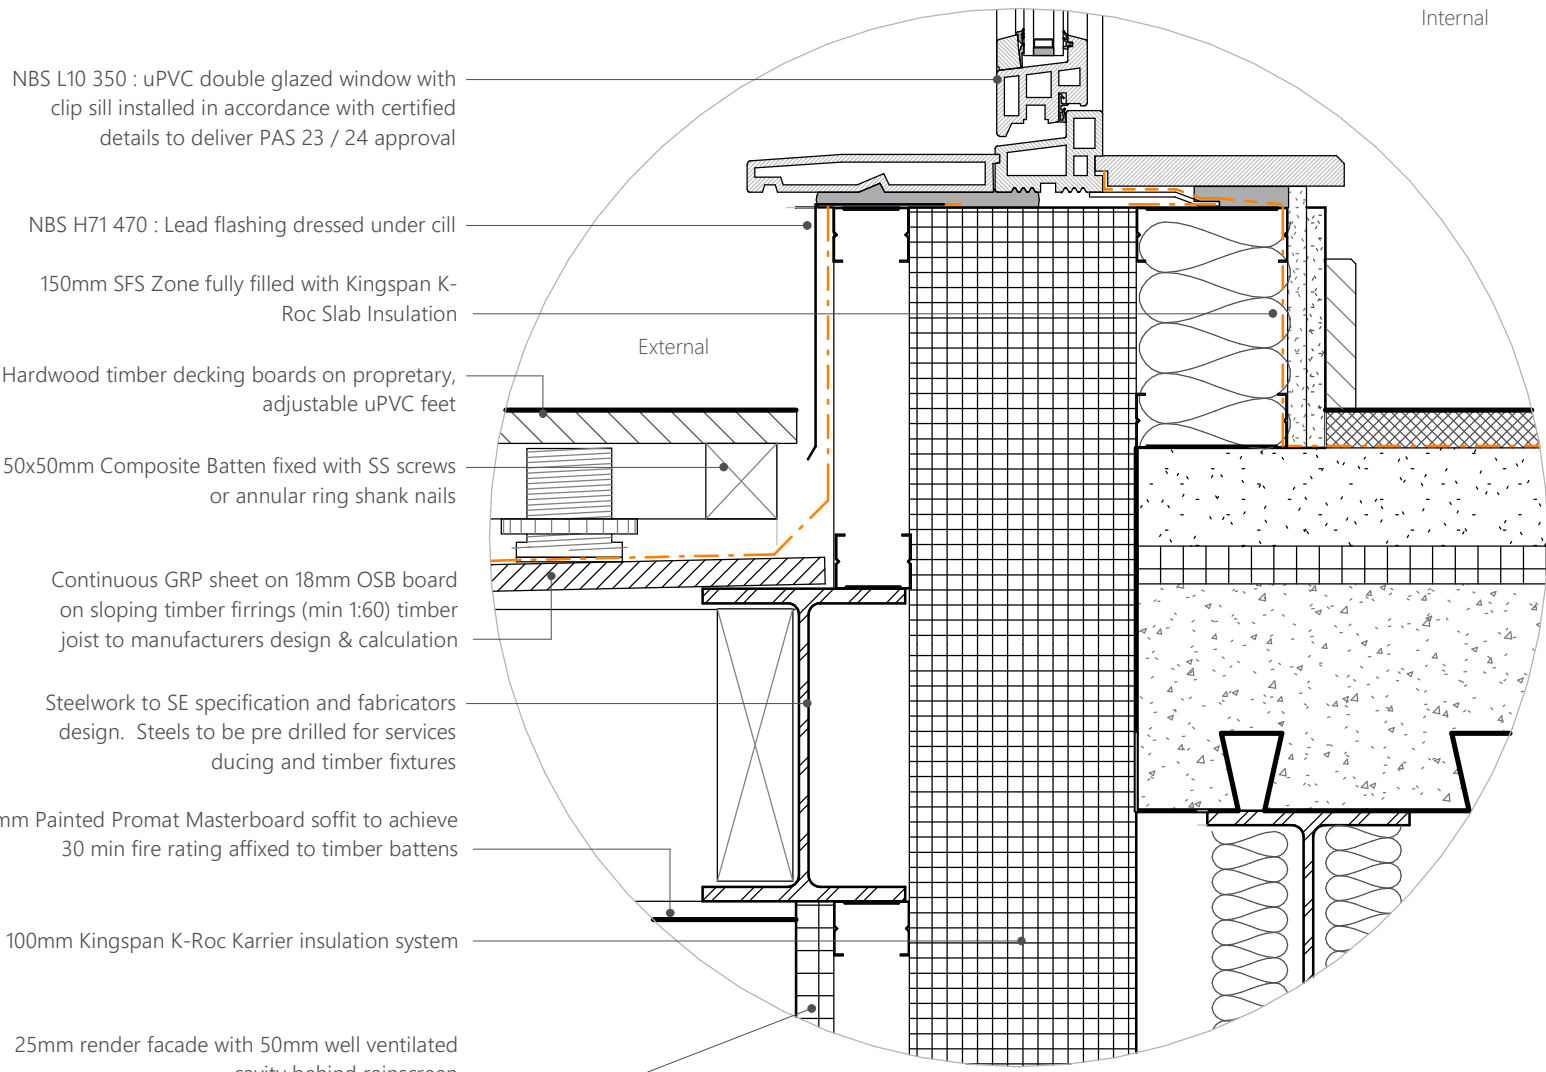

**5. Balcony Detail**  
scale 1 : 5