

Do not scale, except for Planning purposes.
Use figured dimensions only.
This drawing is subject to copyright and
must not be reproduced without the
consent of Forty Four Design Ltd

Revisions:

44 FORTY FOUR

Alan Prior MCIAT
Southmead
West Bracklesham Drive
Bracklesham Bay
Chichester
West Sussex
PO20 8PH
01243 672589
fortyfourdesign.co.uk



PROJECT

Ground & 1st Floor
Extension

TITLE

Elevations

CLIENT

Mr and Mrs Hunt,
73 Nyewood Lane,
Bognor Regis

DRAWN BY AP	CHECKED BY AP	DATE Aug 2021
SCALE (@ A1) As indicated	PROJECT NUMBER APA/148/Hunt	
DRAWING NUMBER 148/01 REV A		



1 East (Front) Elevation Existing
1 : 100




5 South (Side) Elevation Existing
1 : 100



2 East (Front) Elevation Proposed
1 : 100




6 South (Side) Elevation Proposed
1 : 100

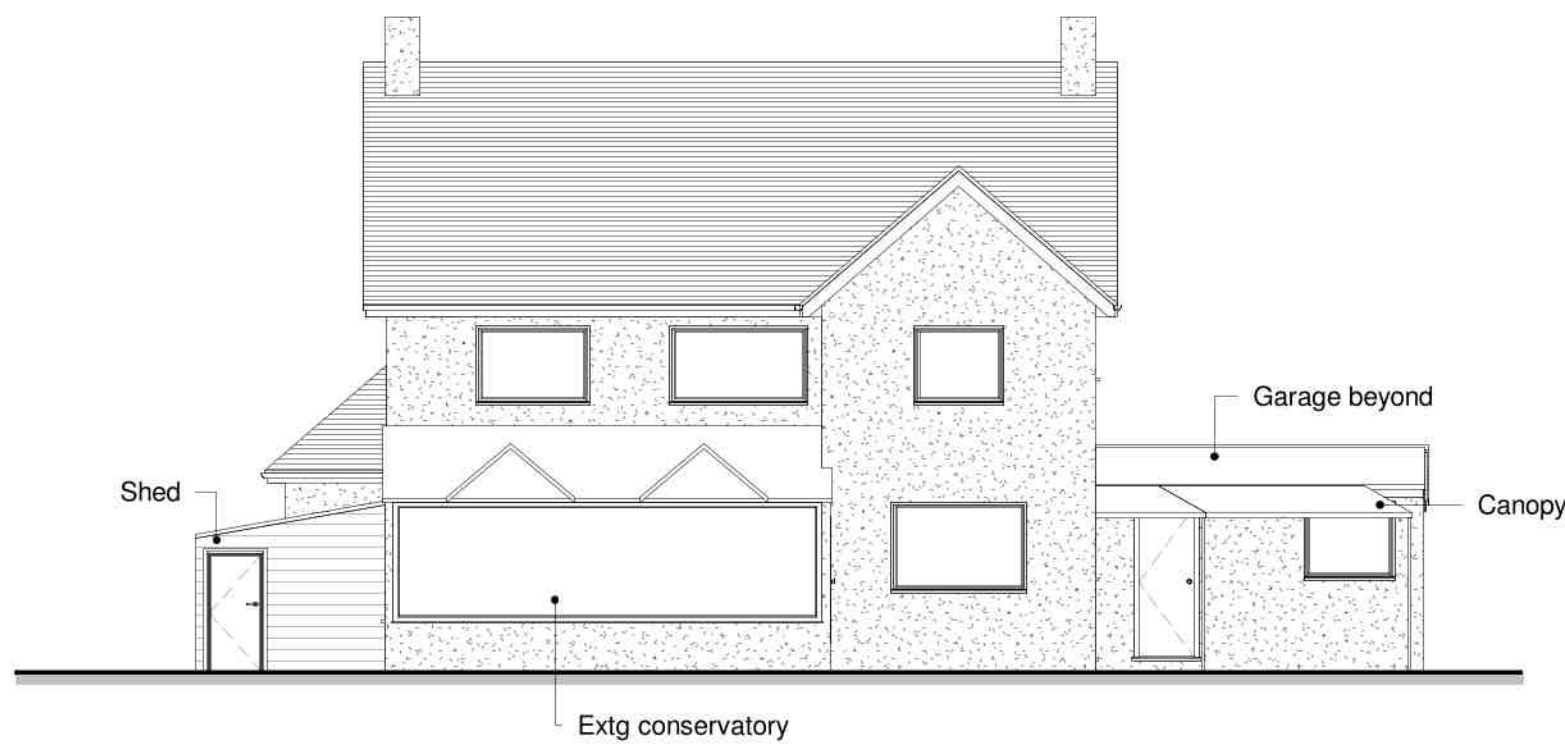


3 West (Rear) Elevation Existing
1 : 100




7 North (Side) Elevation Existing
1 : 100

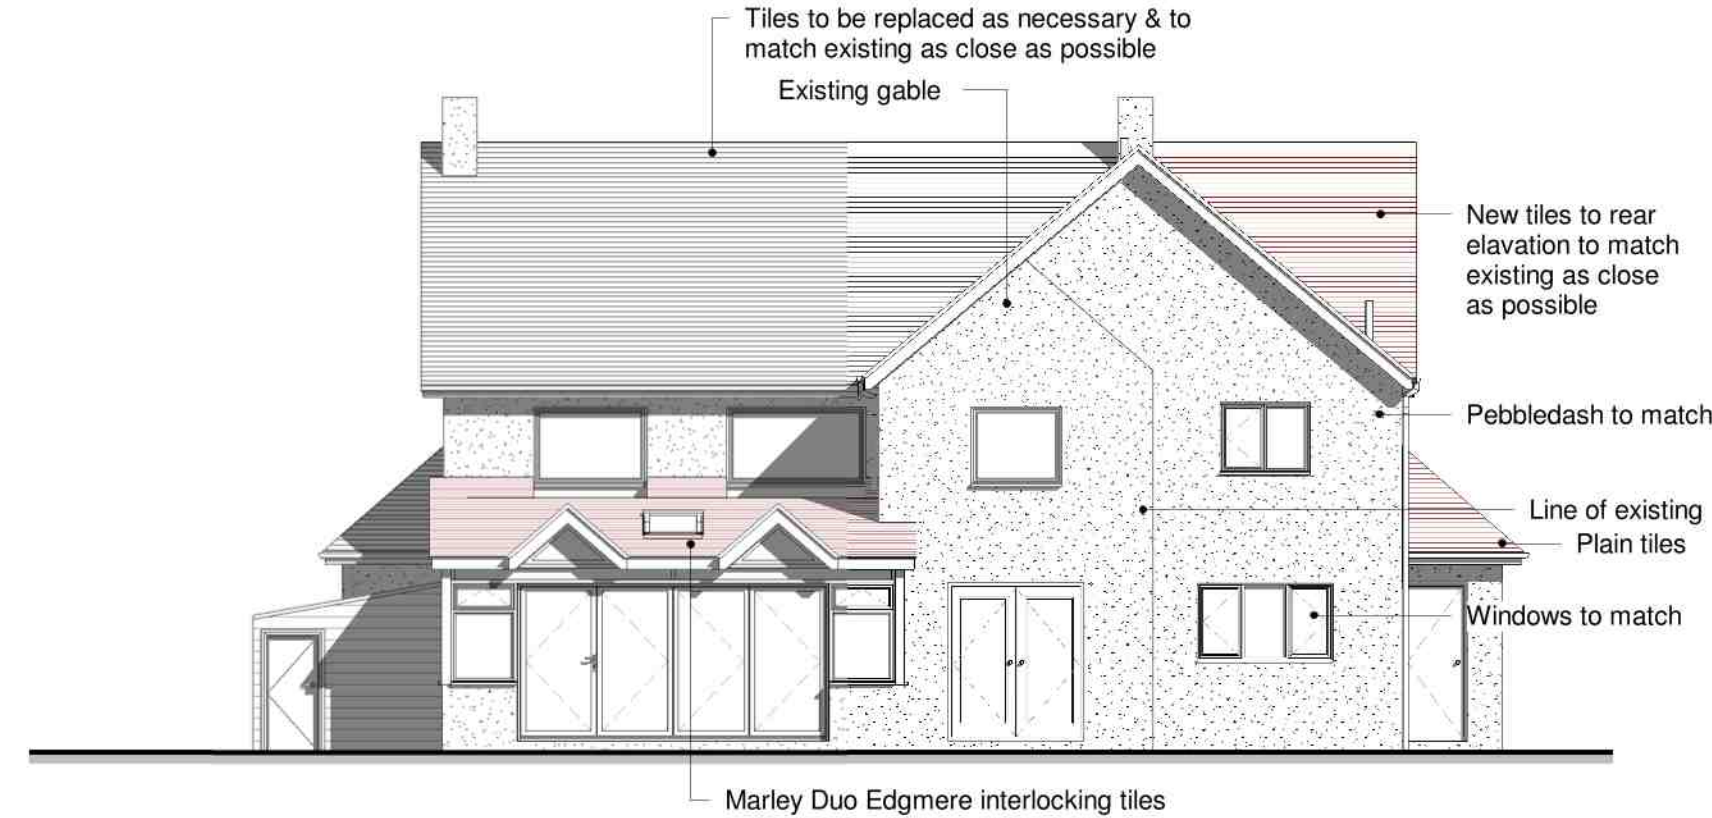

4 West (Rear) Elevation Proposed
1 : 100

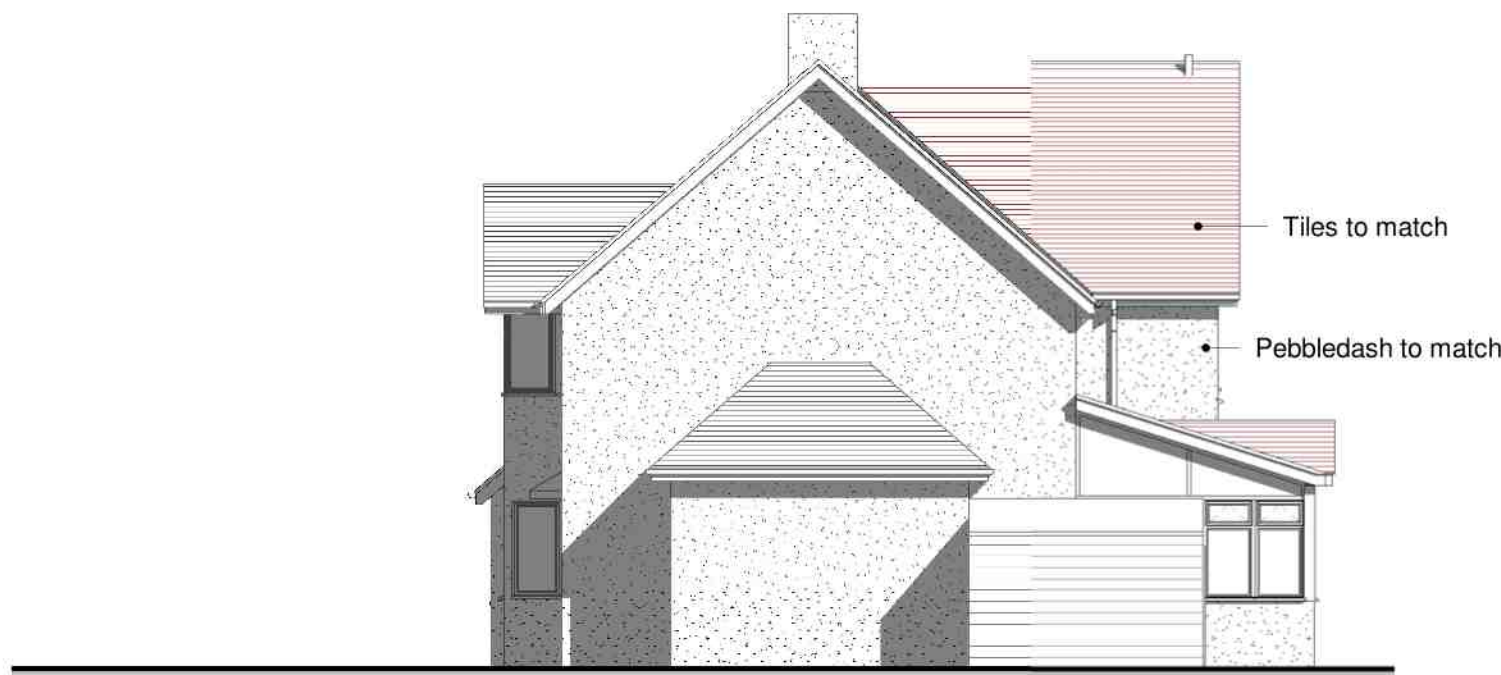

8 North (Side) Elevation Proposed
1 : 100

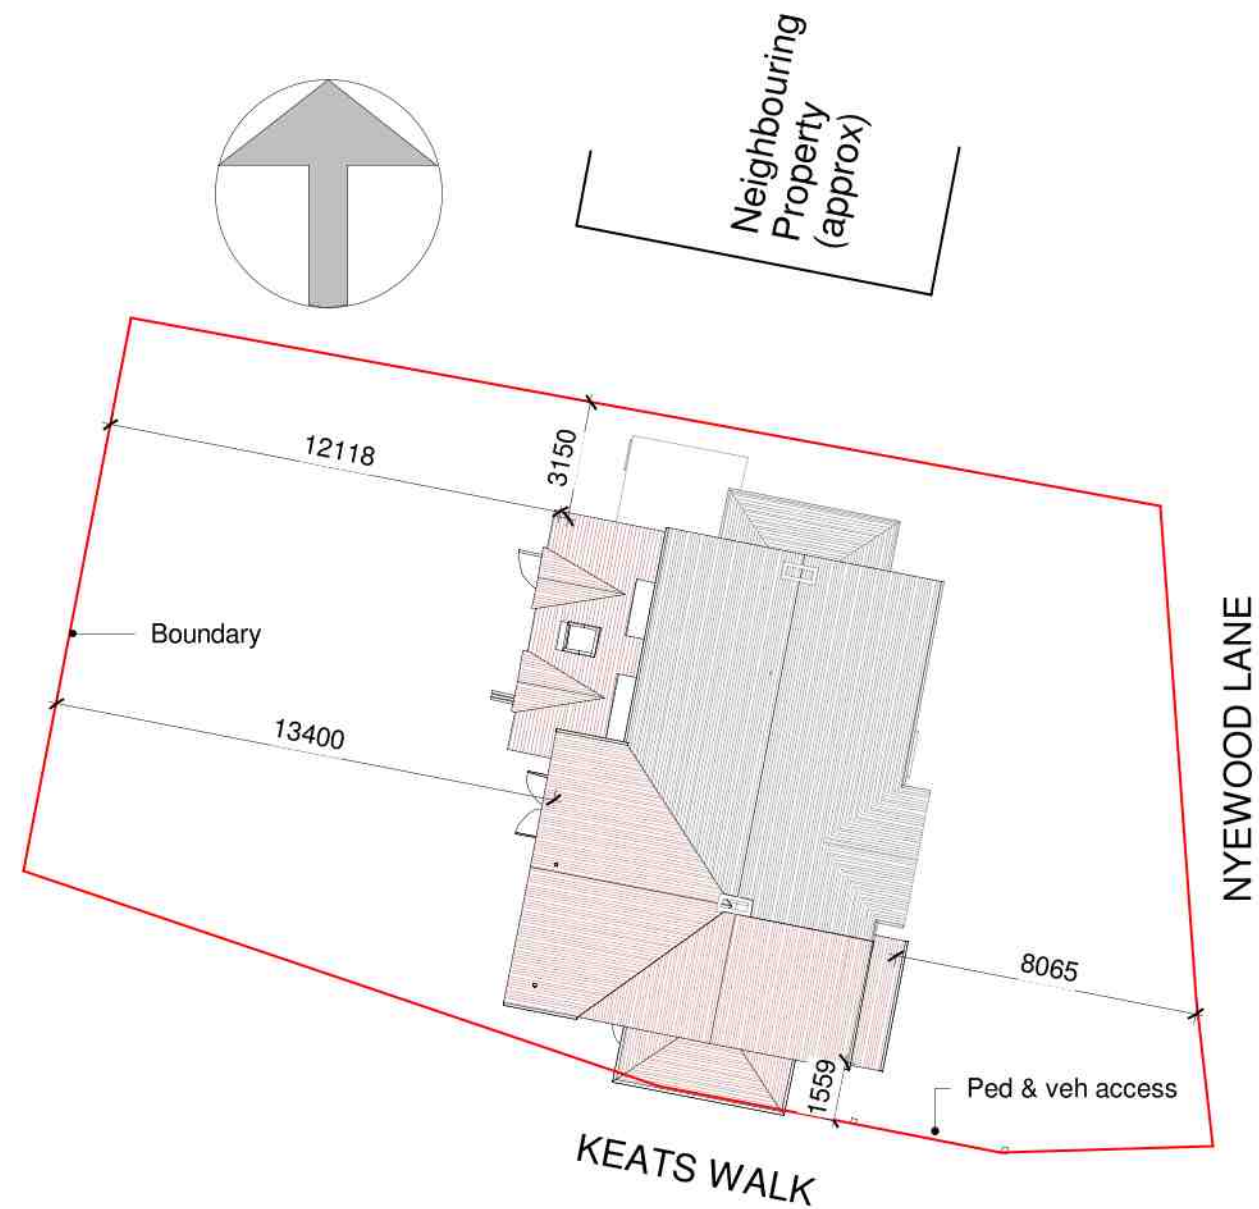

9 Block Plan Proposed
1 : 200