

Do not scale, except for Planning purposes.
Use figured dimensions only.
This drawing is subject to copyright and
must not be reproduced without the
consent of Forty Four Design Ltd

Revisions:

REV A	Minor amendment	16/03/ 2022
-------	-----------------	-------------

44 FORTY FOUR

Alan Prior MCIAT
Southmead
West Bracklesham Drive
Bracklesham Bay
Chichester
West Sussex
PO20 8PH
01243 672589
fortyfourdesign.co.uk



PROJECT

Ground & 1st Floor Extension

TITLE

3D


CLIENT	
--------	--

Mr and Mrs Hunt,
73 Nyewood Lane,
Bognor Regis


DRAWN BY AP	CHECKED BY AP	DATE July 2021
----------------	------------------	-------------------

SCALE (@ A1)	PROJECT NUMBER APA/148/Hunt
--------------	--------------------------------

DRAWING NUMBER
148/06 REV A

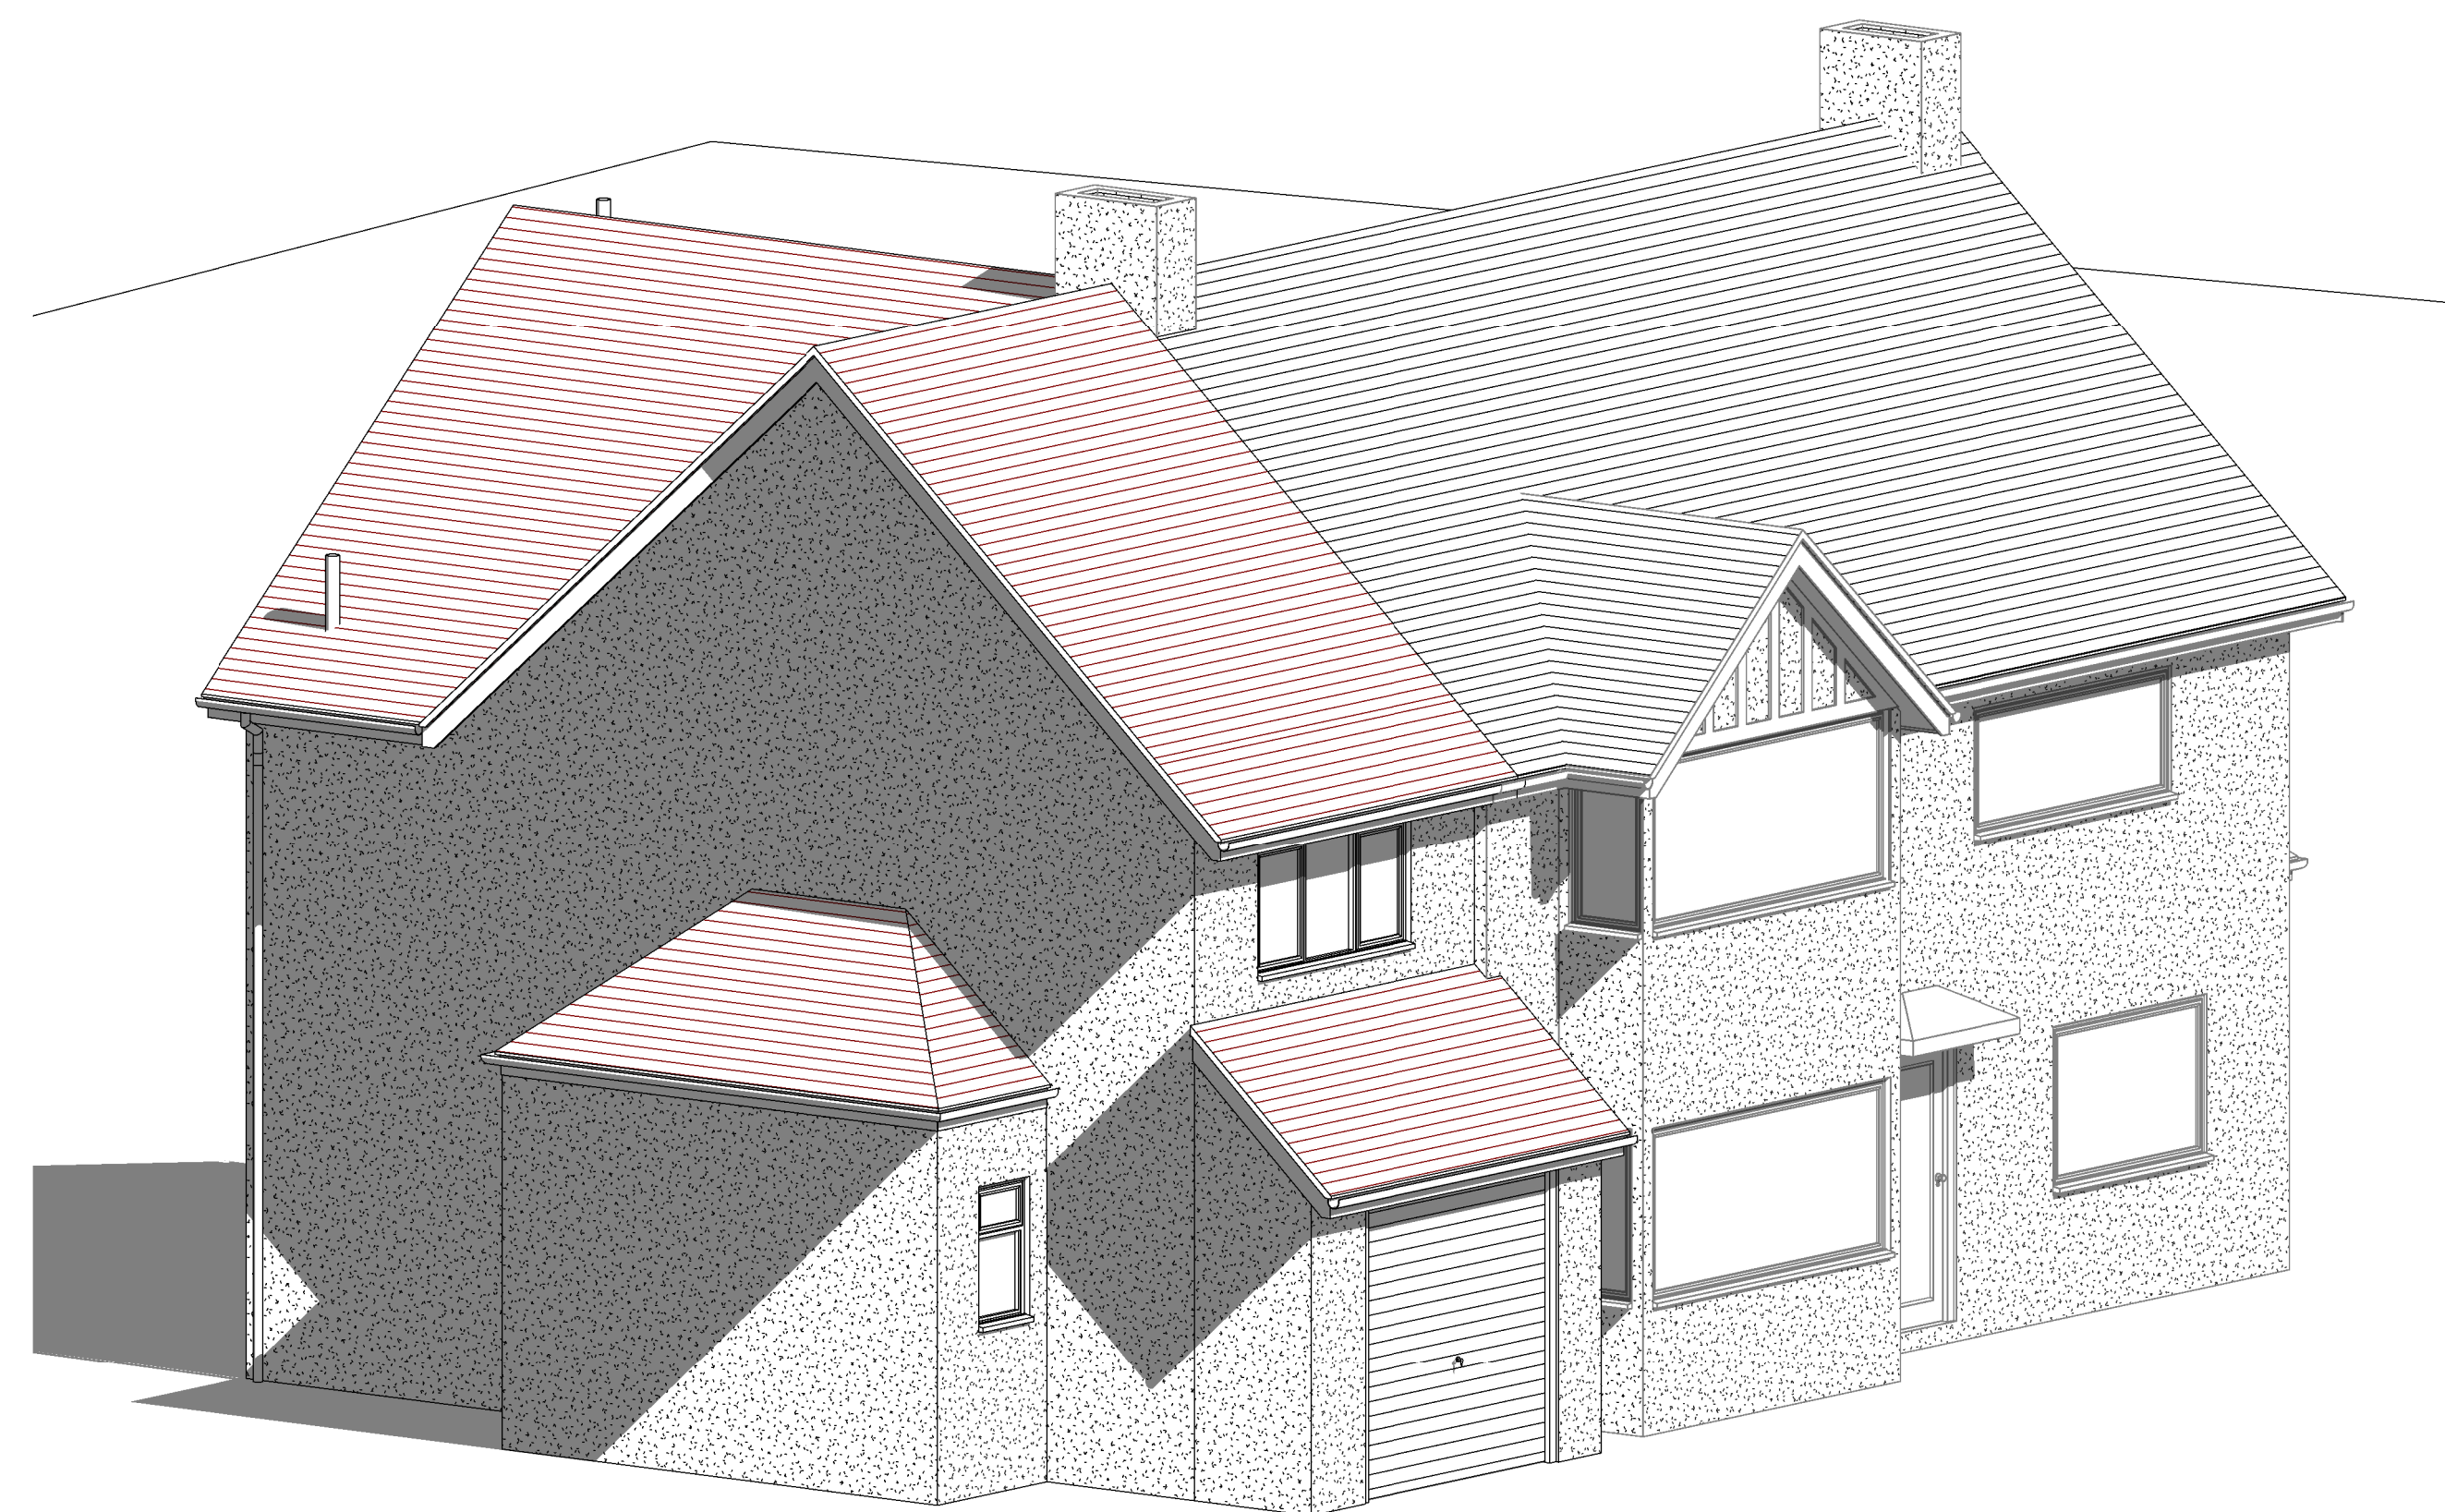

2 3D Proposed Front

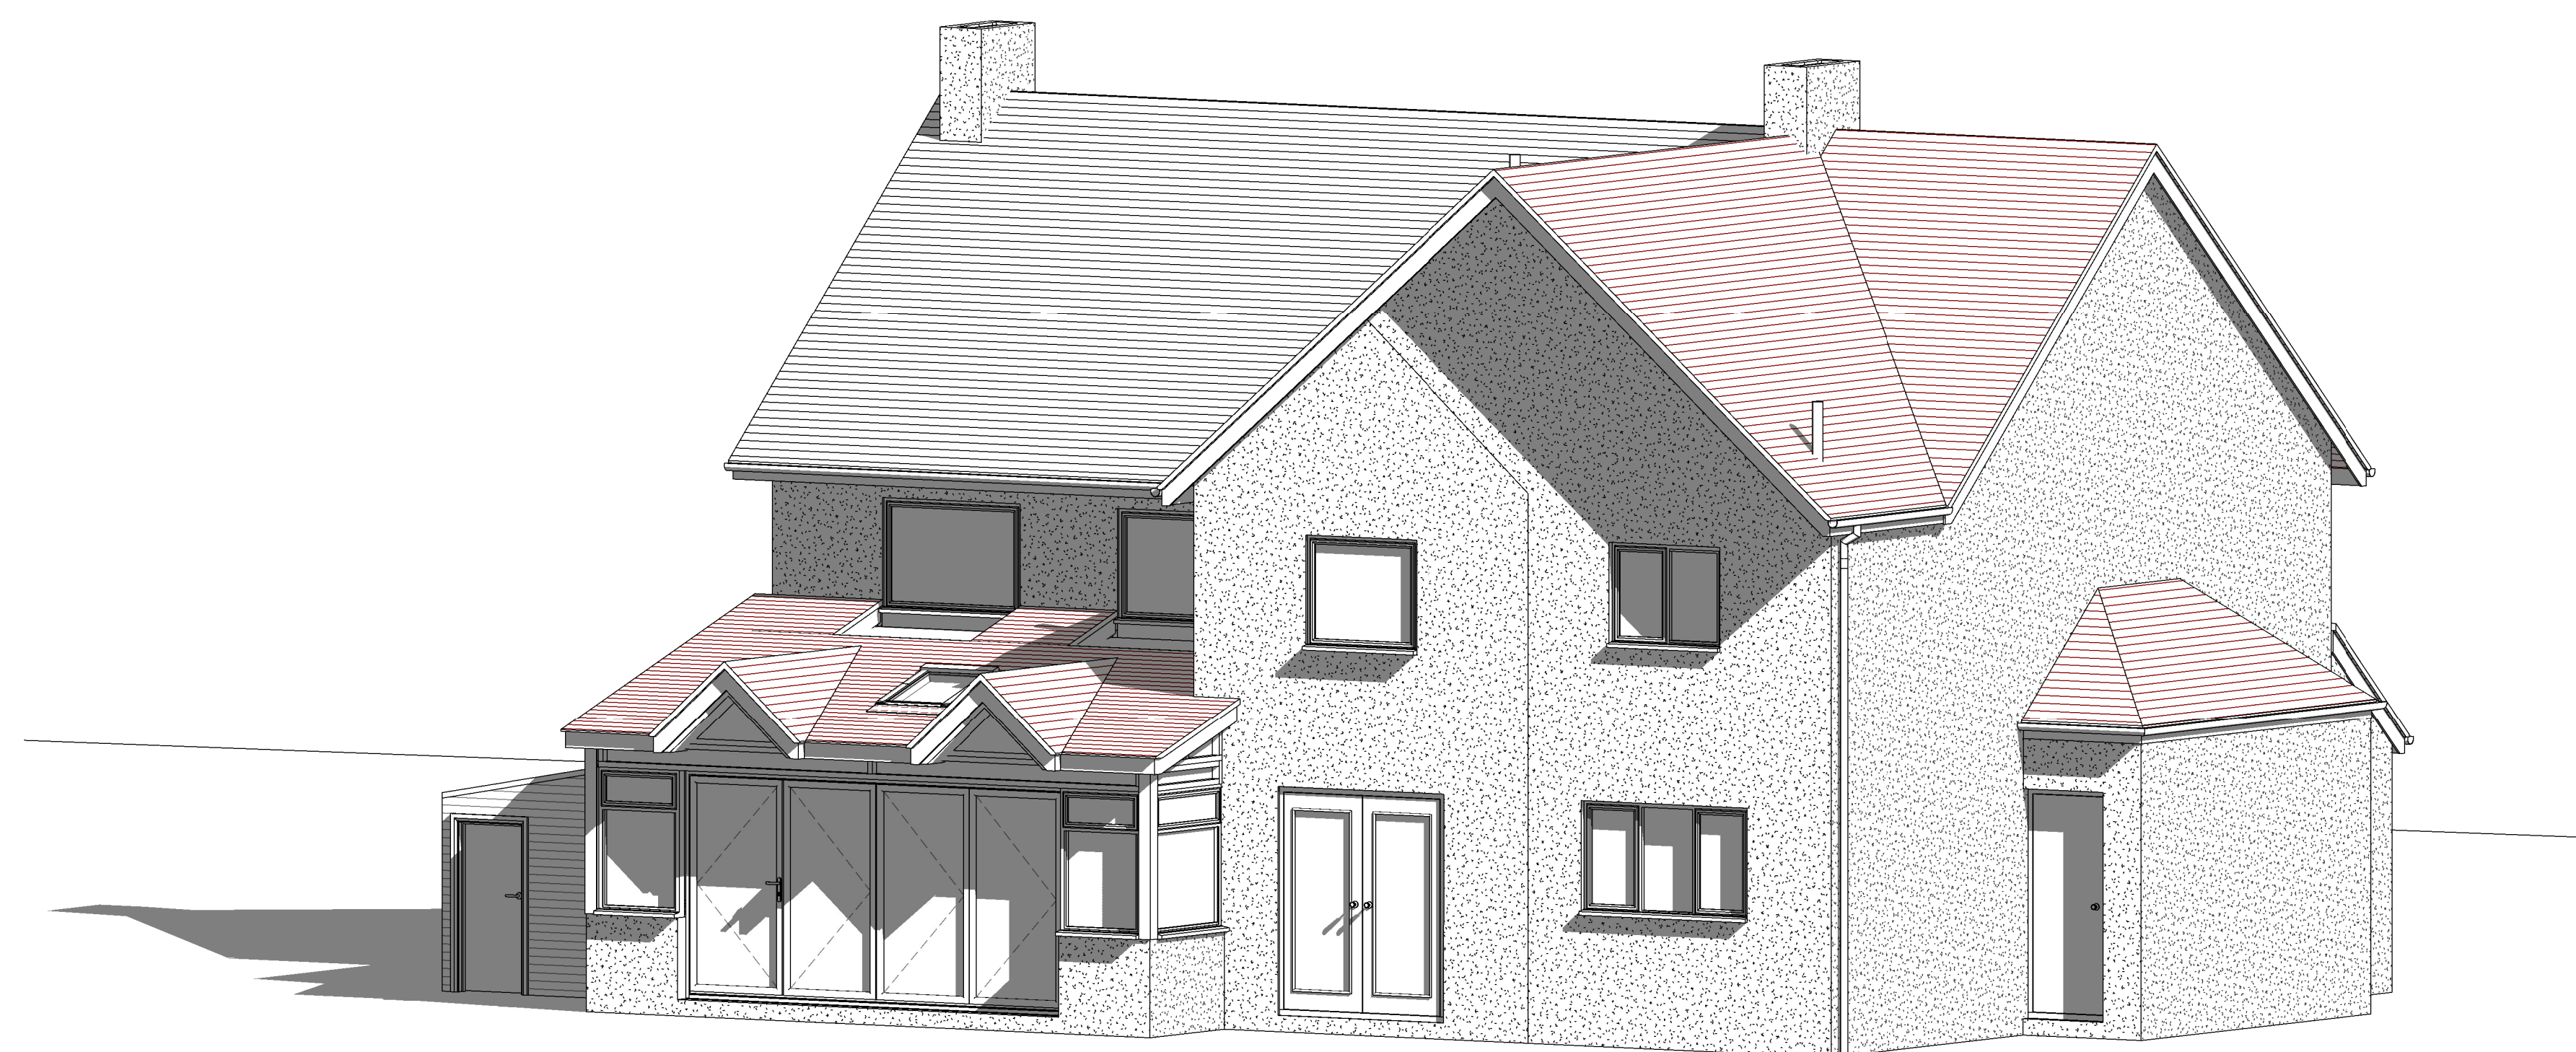

1 3D Proposed Rear