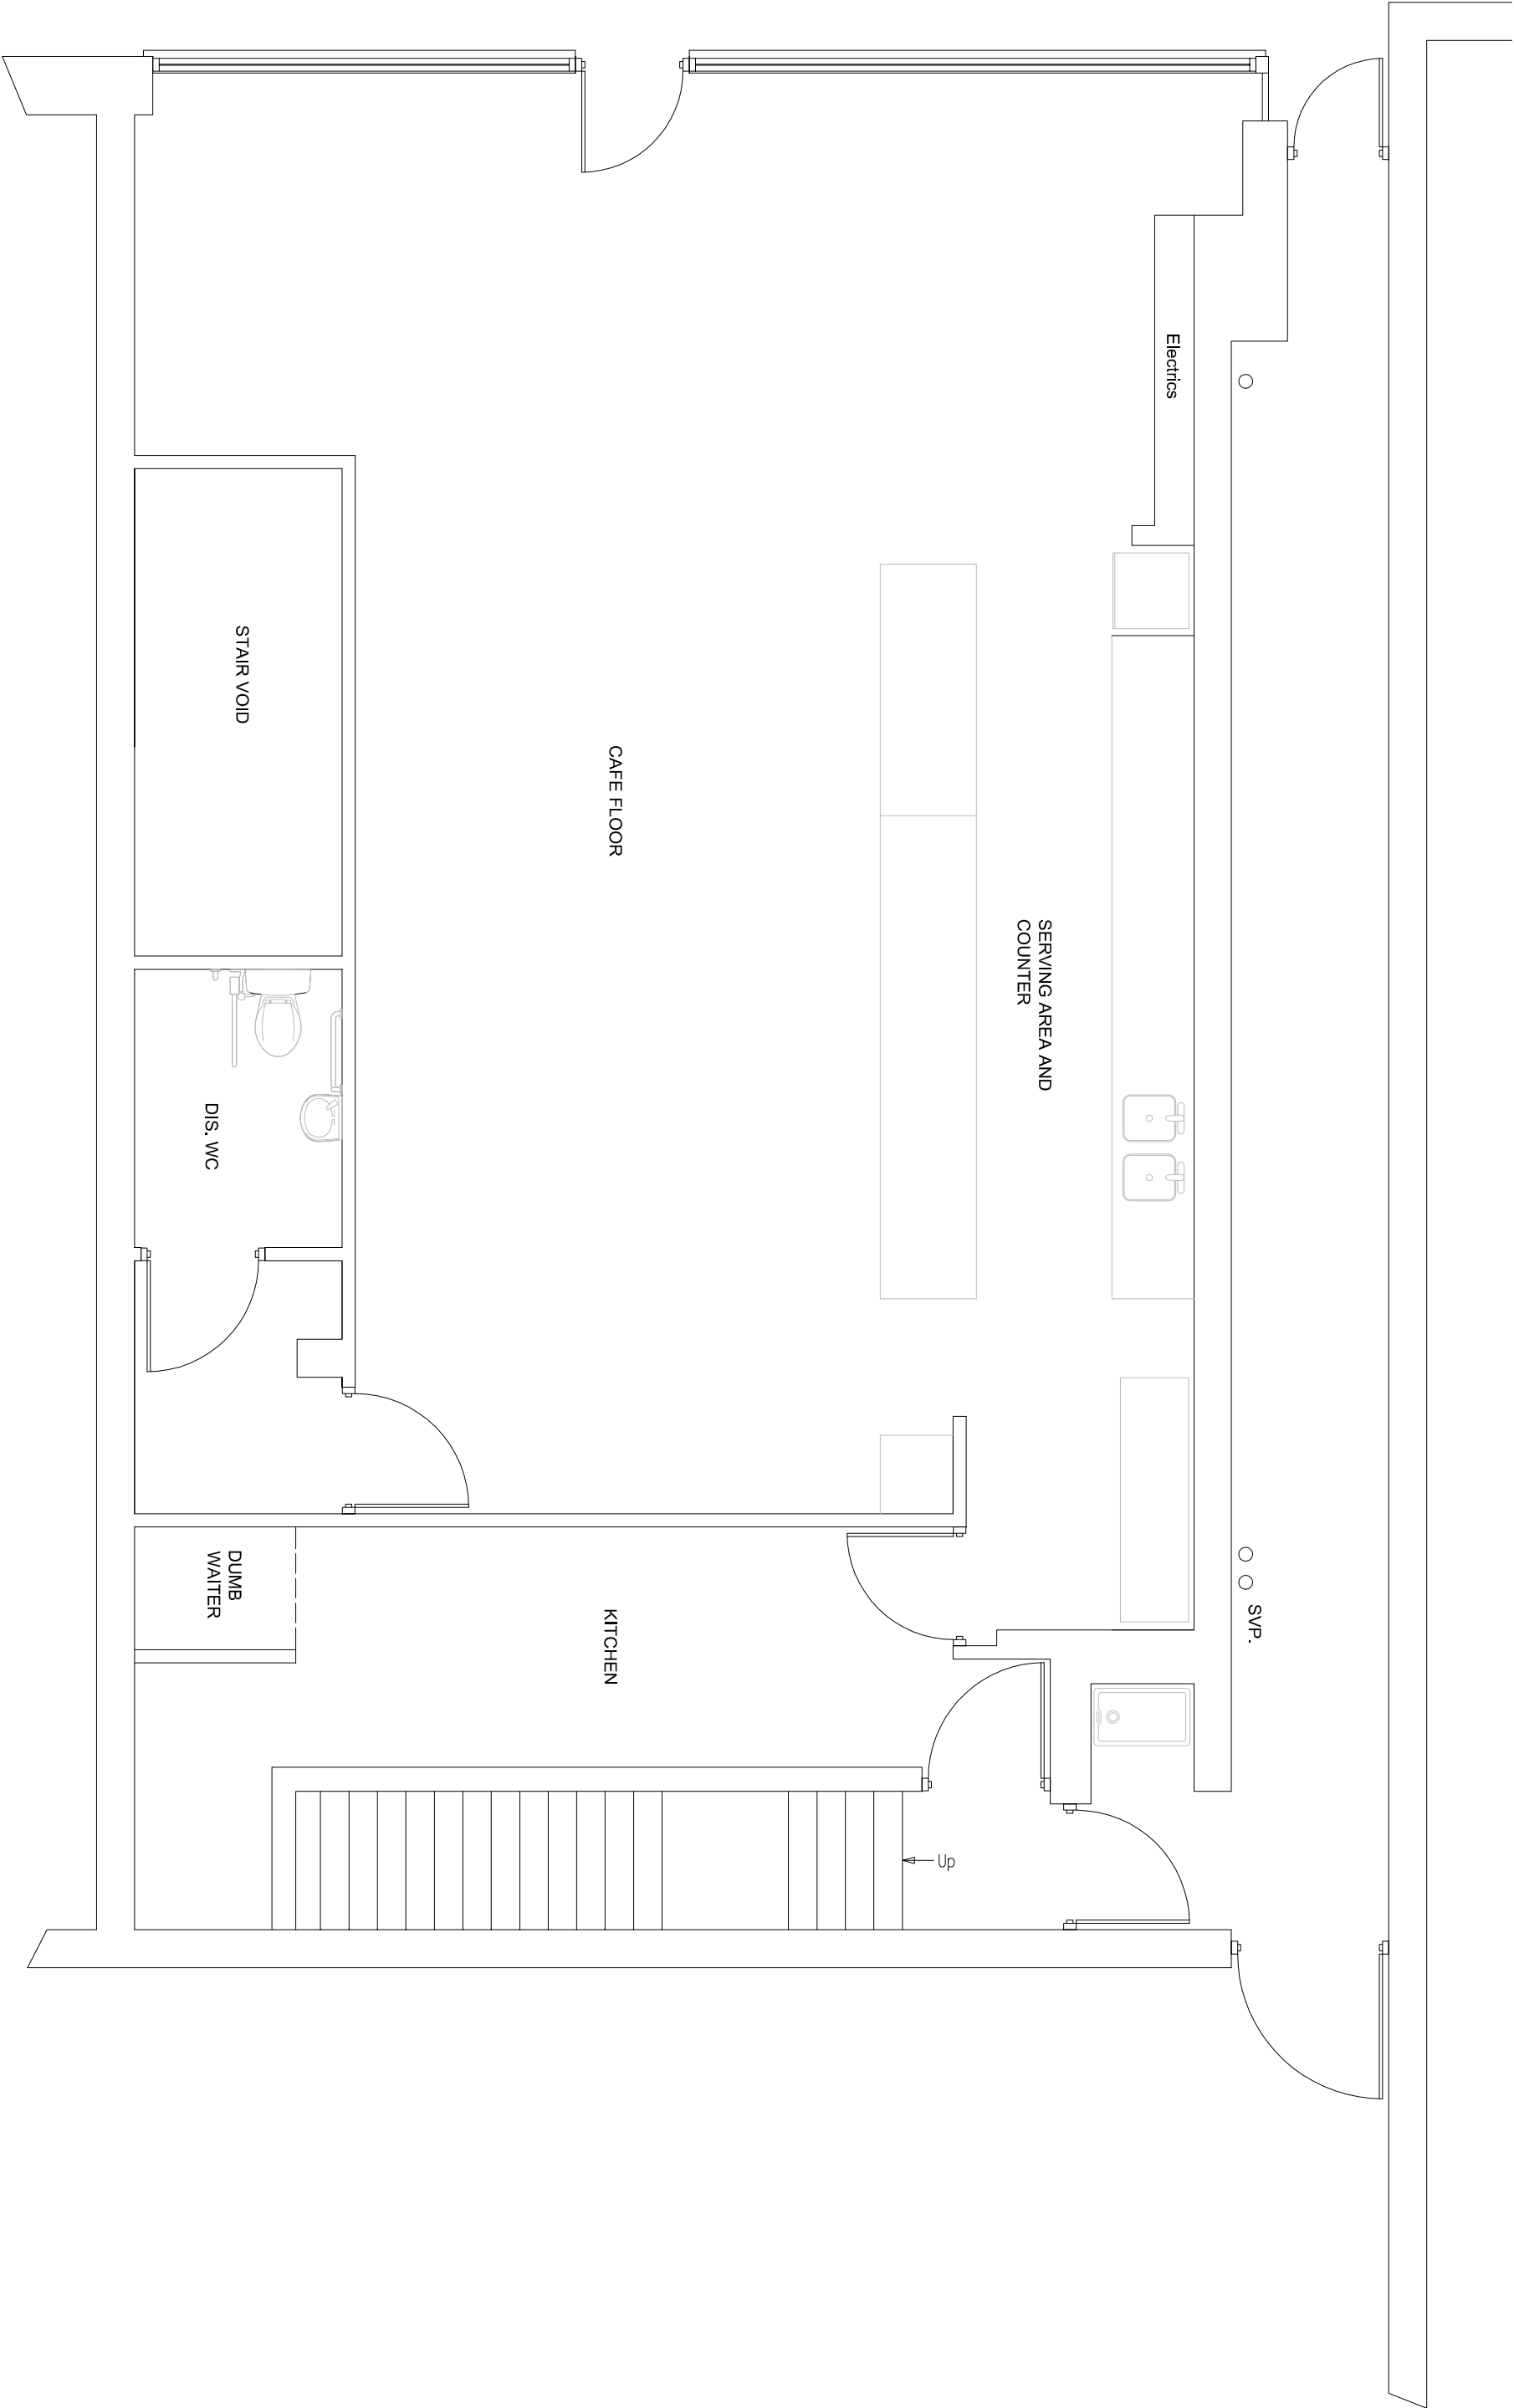


EXISTING GROUND FLOOR PLAN

SUSSEX BUILDING CONSULTANCY LIMITED

6 - 8 LONDON ROAD,
BOGNOR REGIS, WEST SUSSEX.

SCALE - 1/50 REV - A DATE - 12/11/2011

LABC partner

3 NORTHCOTE ROAD
BOGNOR REGIS
PO21 5LZ
TEL/FAX - (01243) 861379