


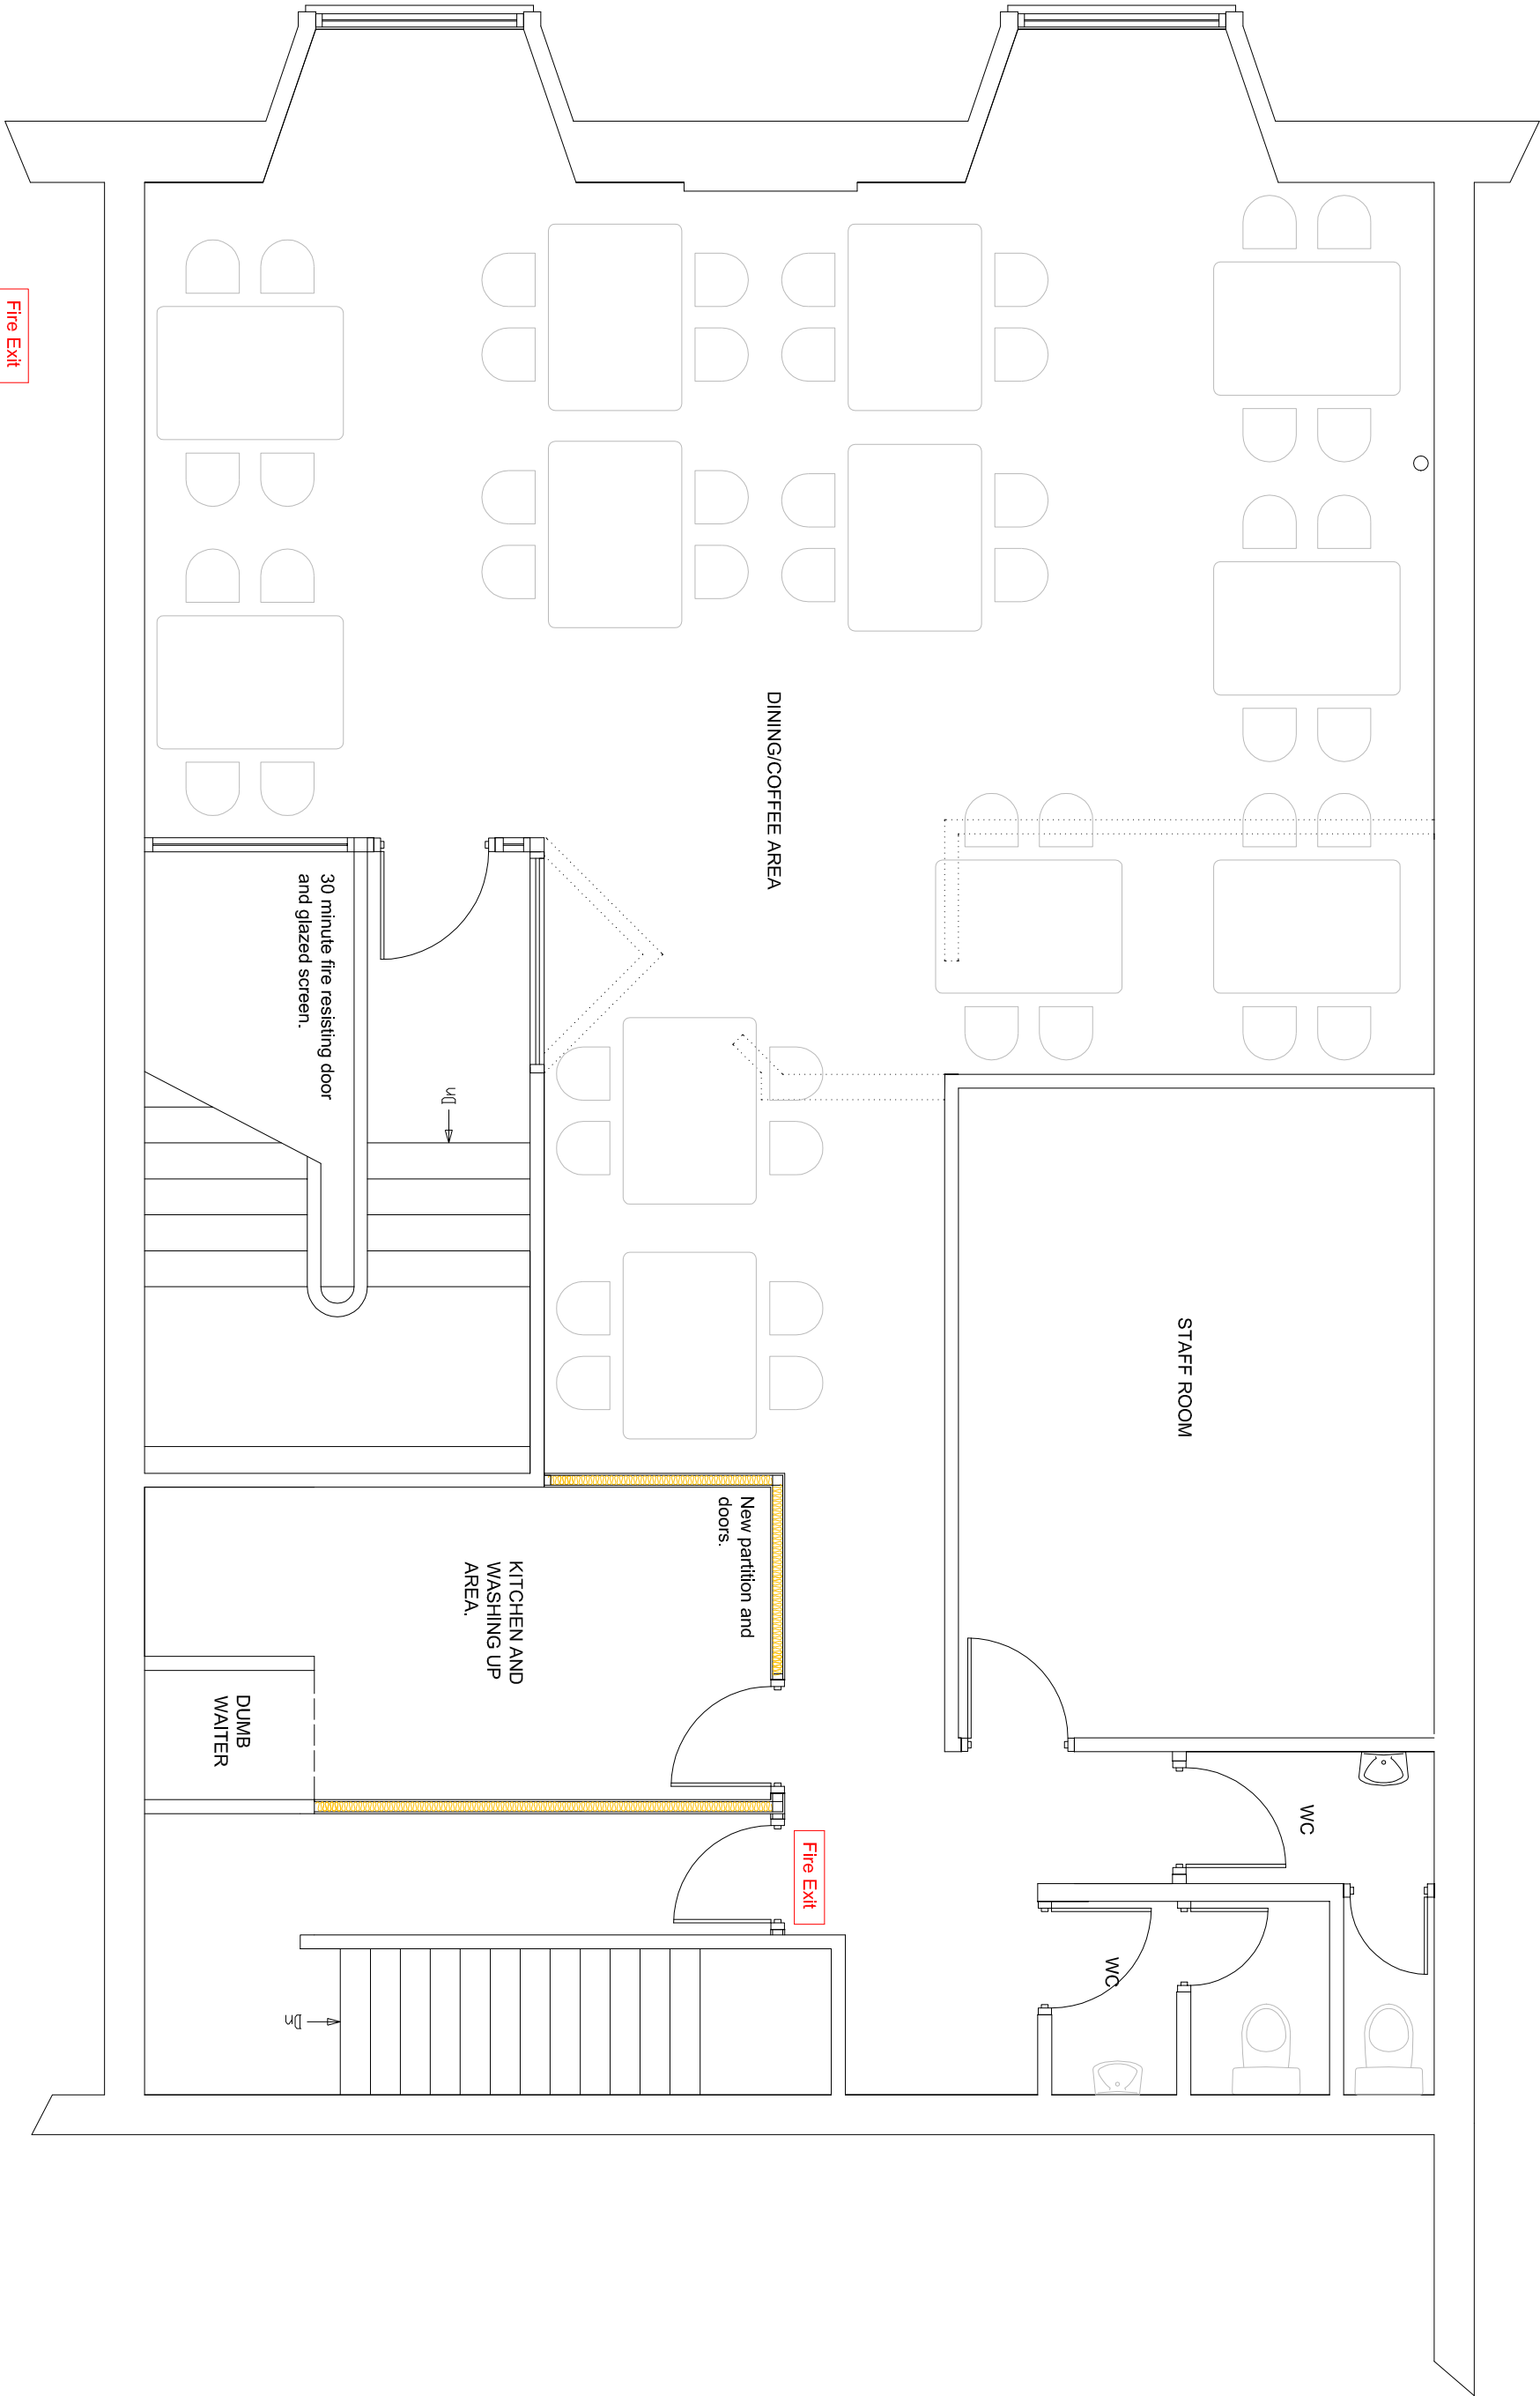

PROPOSED FIRST FLOOR PLAN

**SUSSEX BUILDING CONSULTANCY LIMITED**

6 - 8 LONDON ROAD,  
BOGNOR REGIS, WEST SUSSEX.

SCALE - 1/50 REV - A DATE - 12/11/2011



LABC  
partner

3 NORTHGOTE ROAD  
BOGNOR REGIS  
PO21 5LZ  
TEL/FAX - (01243) 861379