



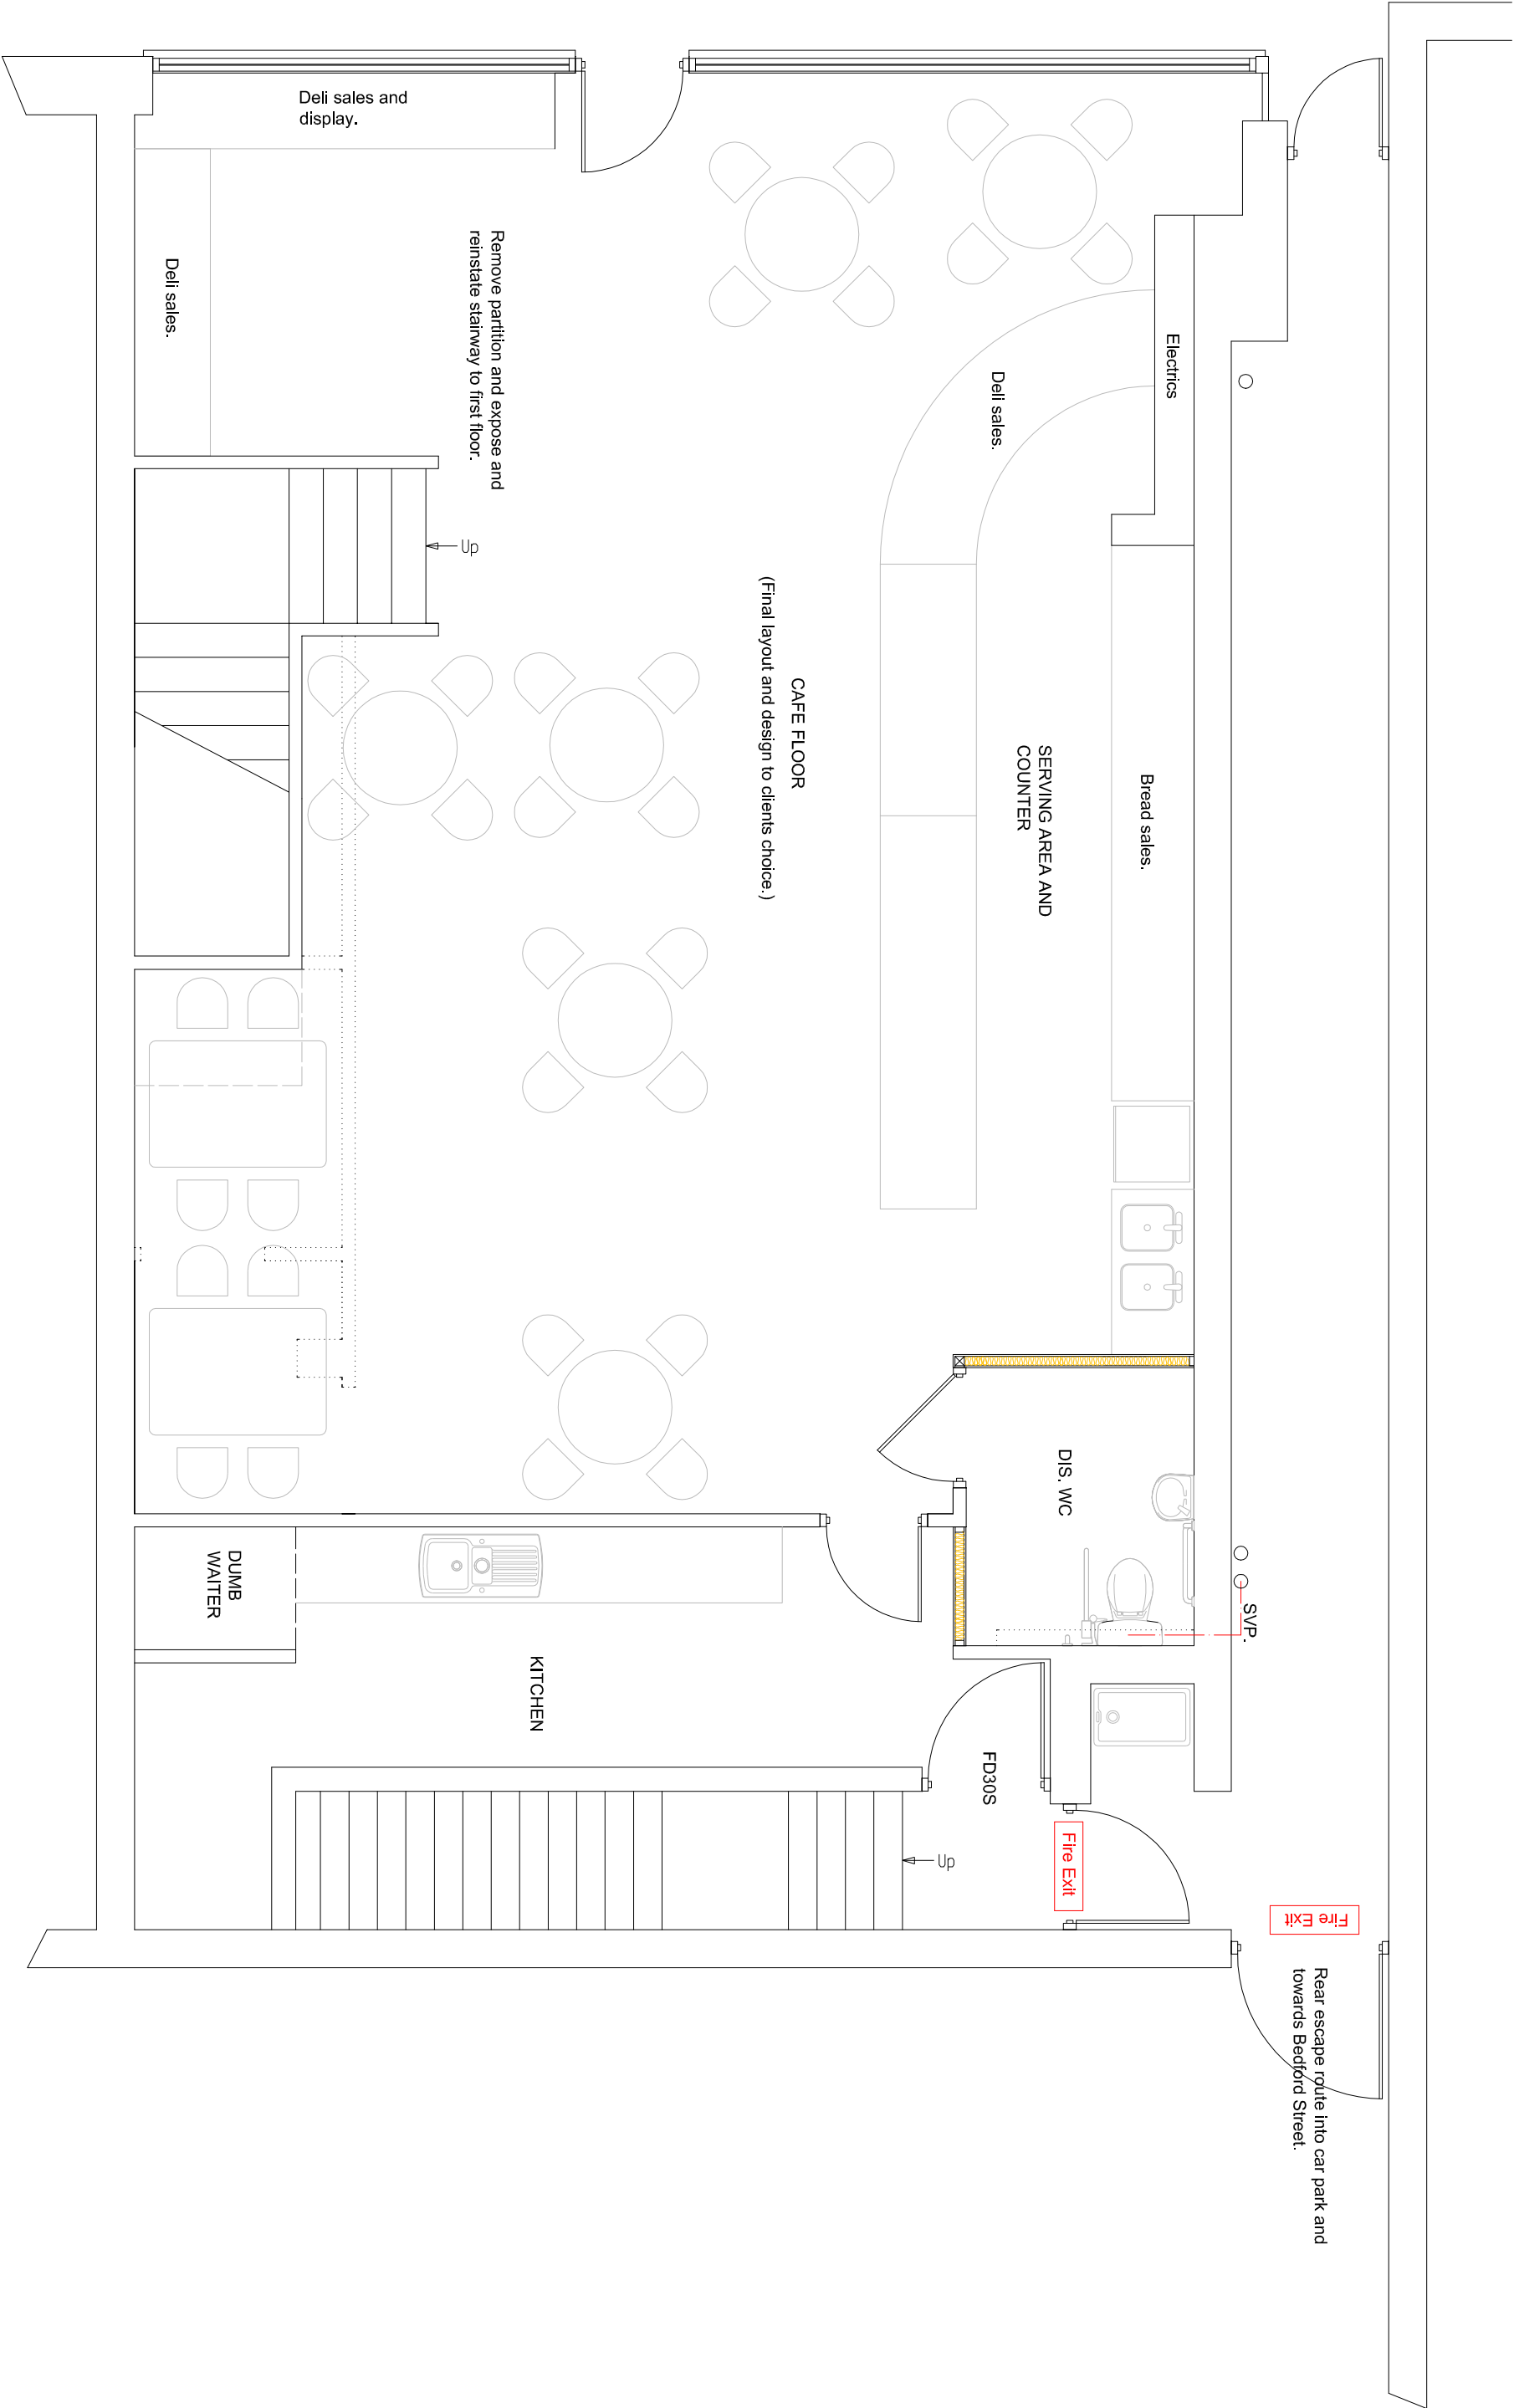

PROPOSED GROUND FLOOR PLAN

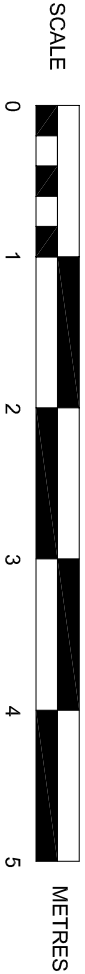

SUSSEX BUILDING CONSULTANCY LIMITED

6 - 8 LONDON ROAD,
BOGNOR REGIS, WEST SUSSEX.

SCALE - 1/50 REV - B DATE - 19/11/2011

LABC
partner

3 NORTHCOTE ROAD
BOGNOR REGIS
PO21 5LZ
TEL/FAX - (01243) 861379