


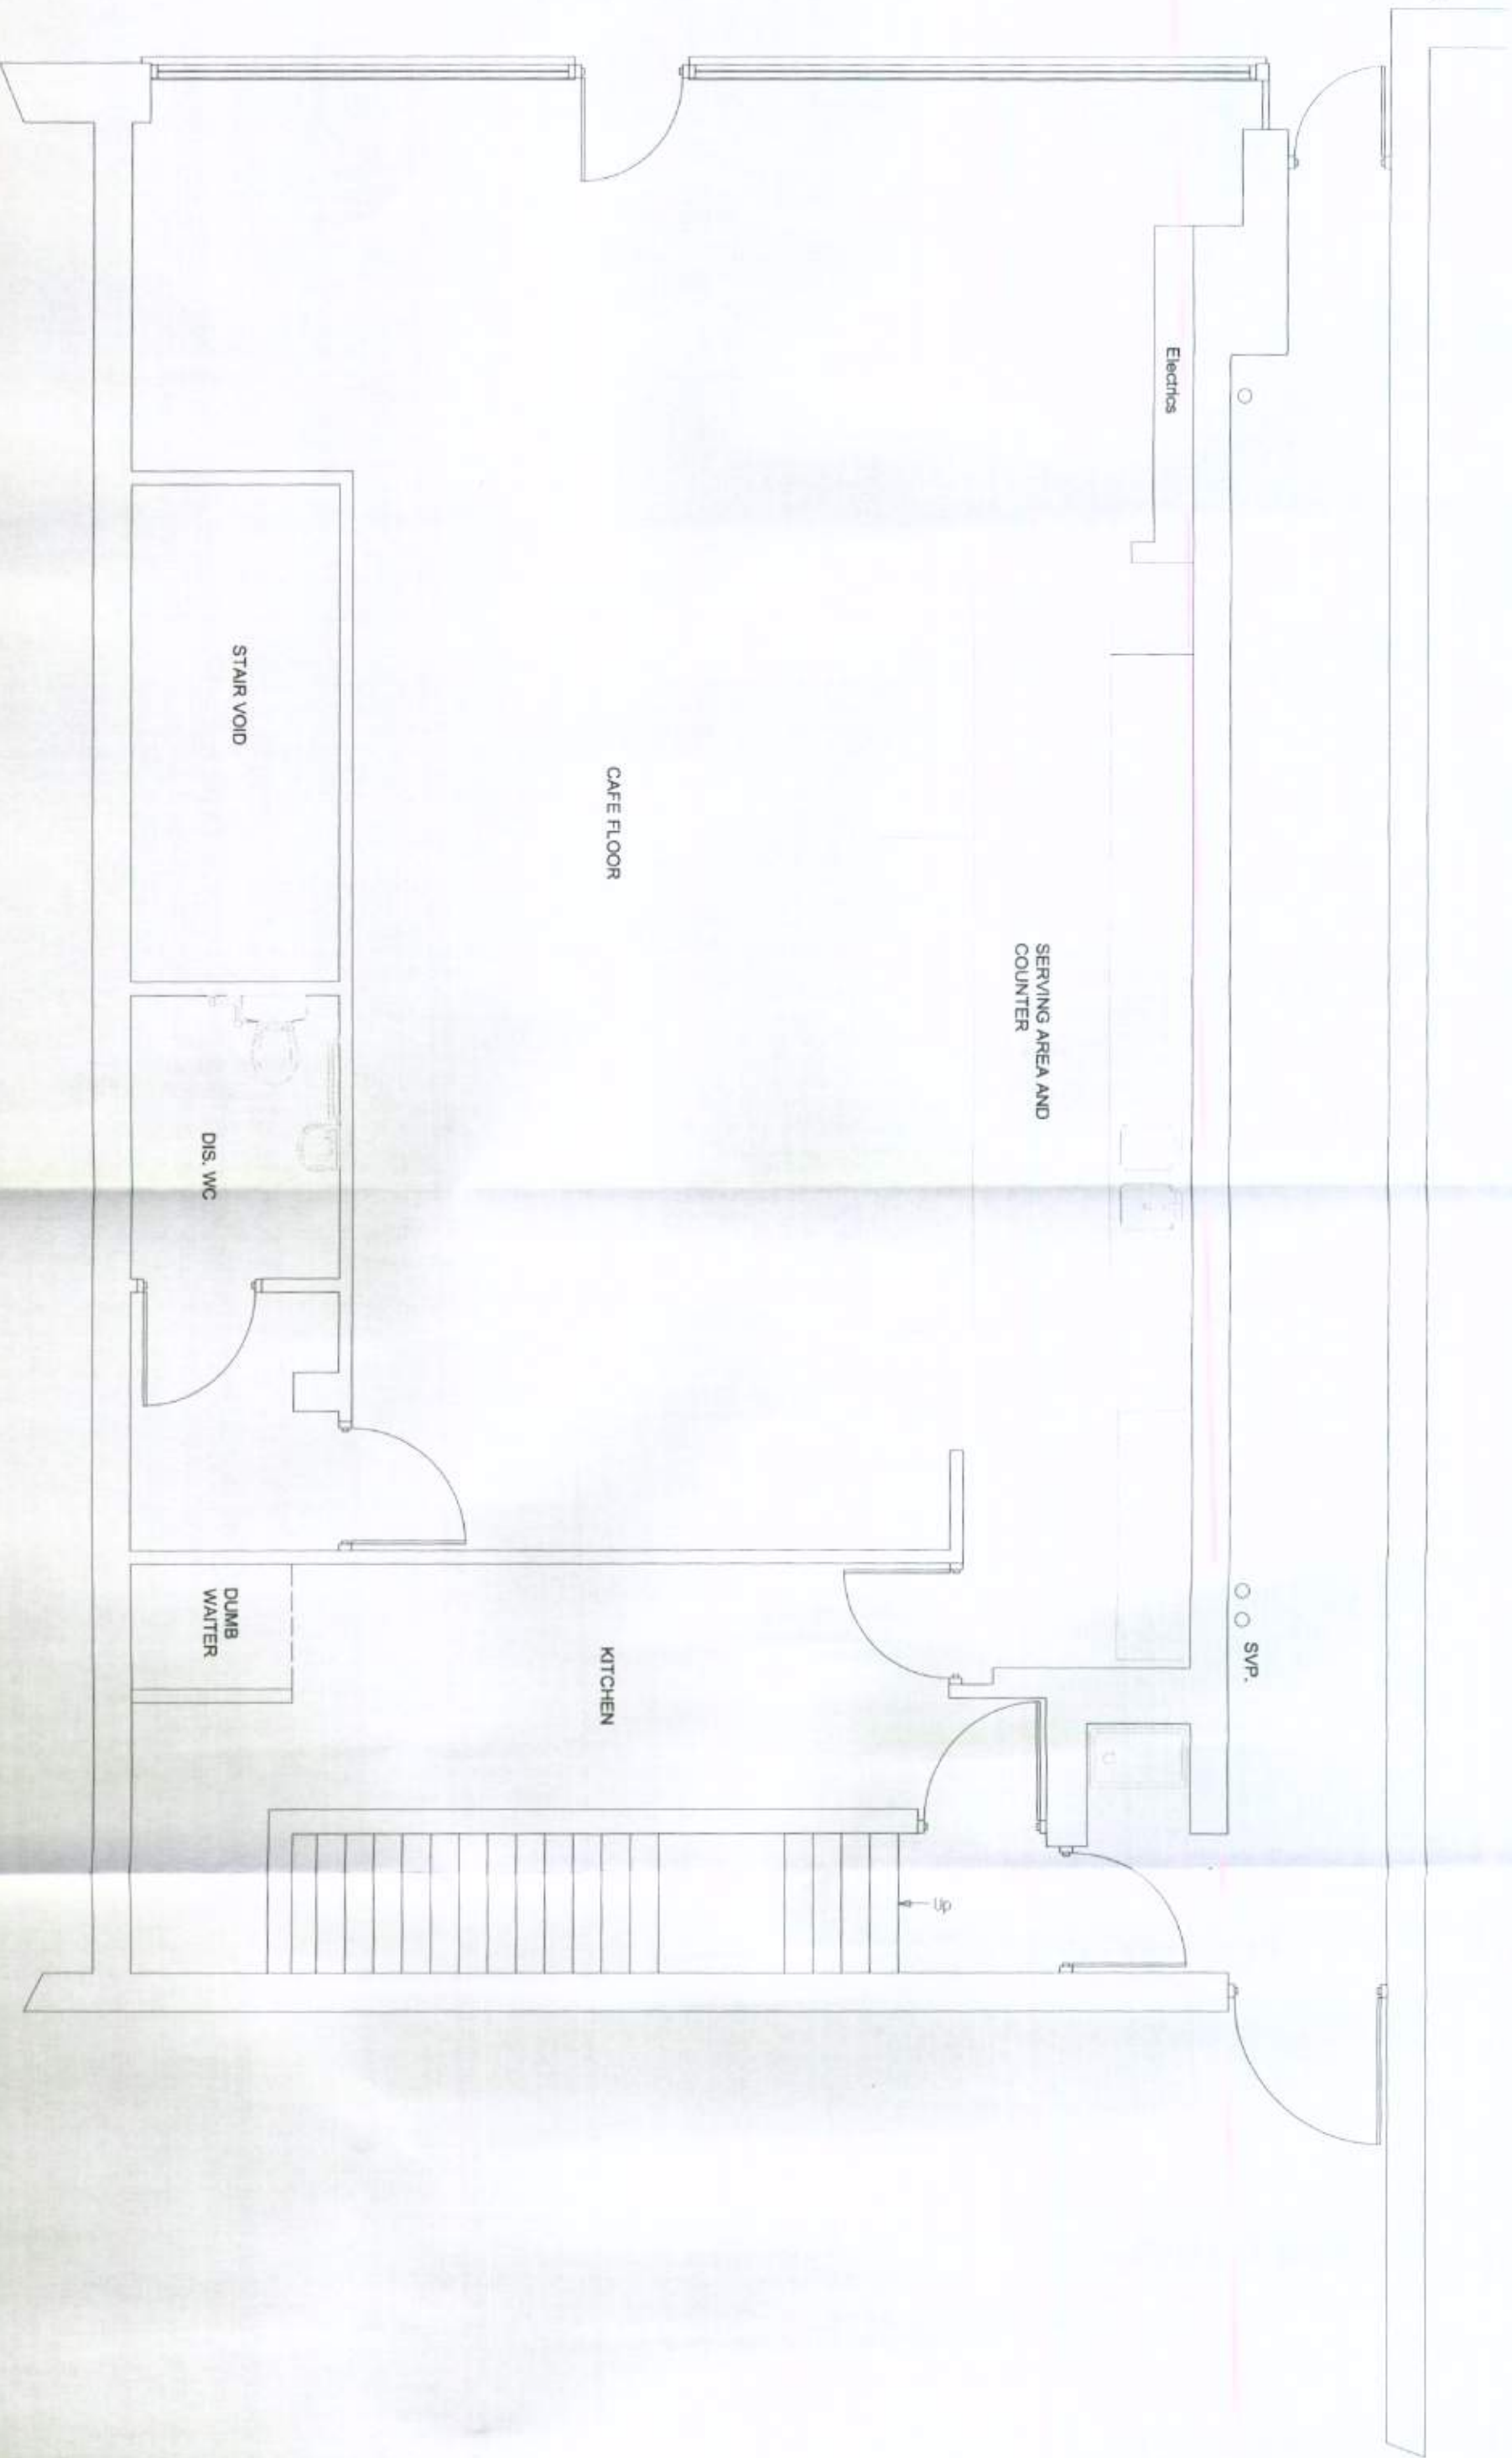

EXISTING GROUND FLOOR PLAN

SUSSEX BUILDING CONSULTANCY LIMITED

6 - 8 LONDON ROAD,
BOGNOR REGIS, WEST SUSSEX.

SCALE - 1/50 REV - A DATE - 12/11/2011

