


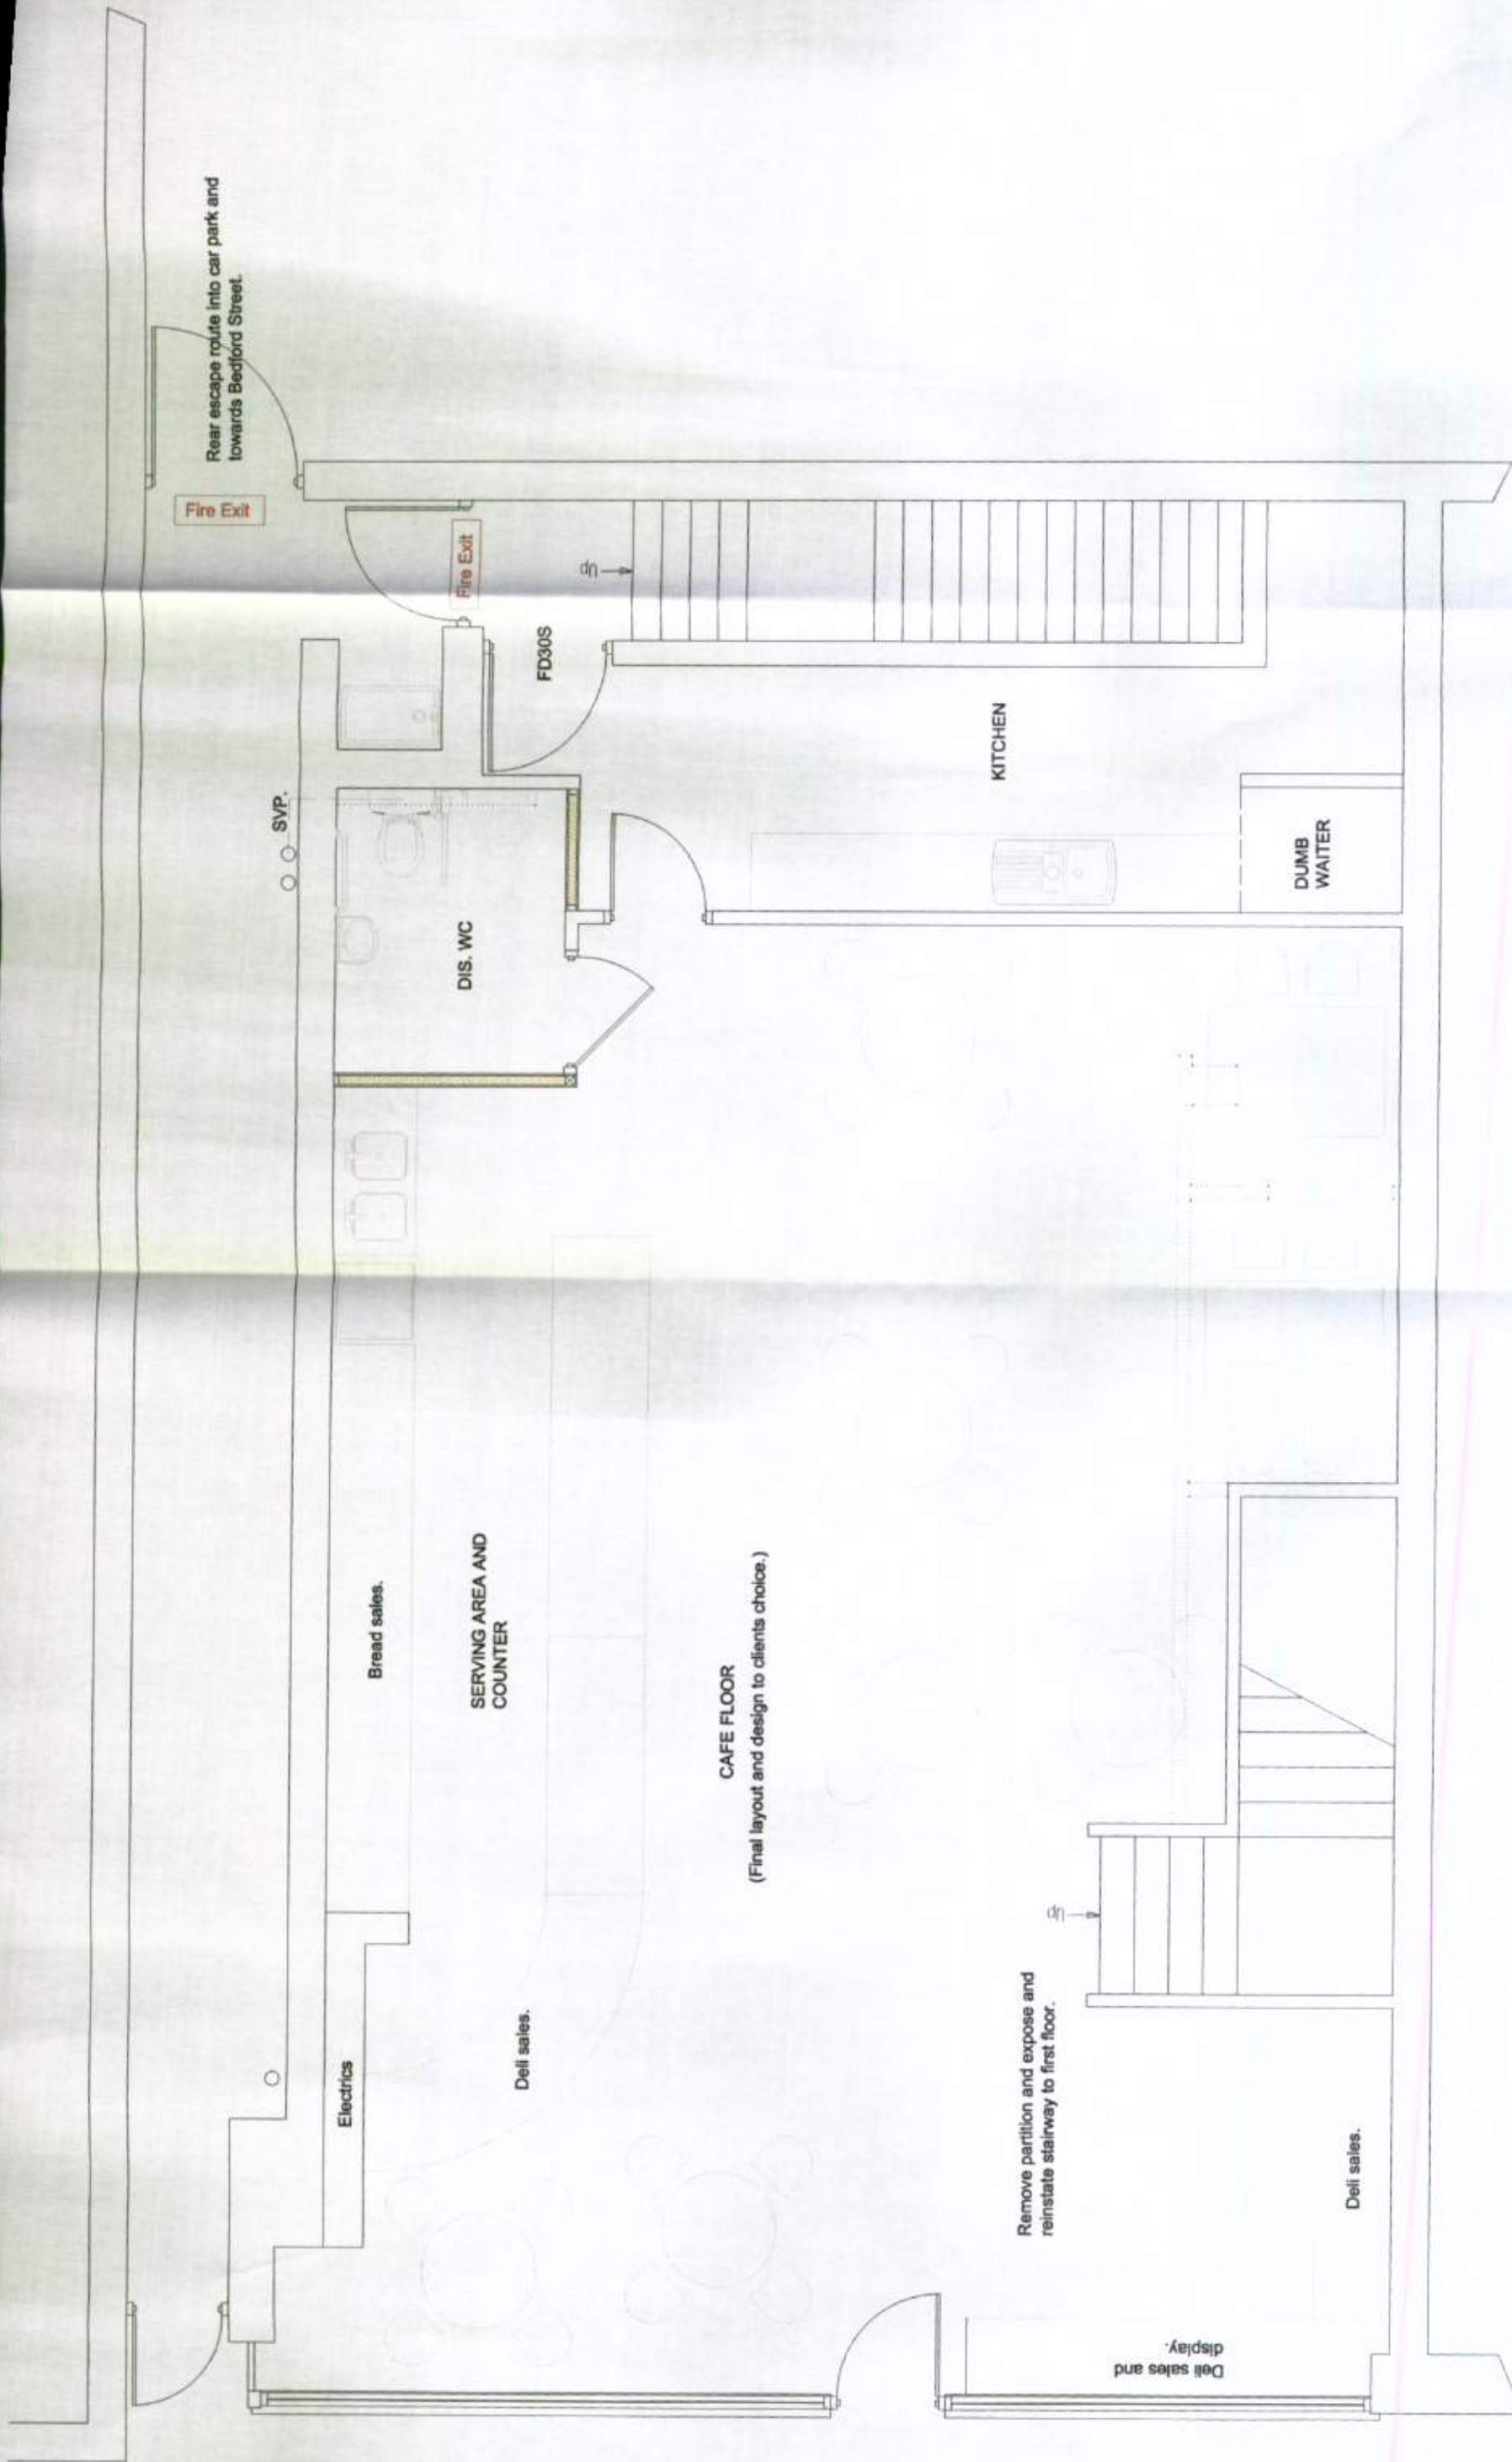



LABC
partner

SUSSEX BUILDING CONSULTANCY LIMITED
6 - 8 LONDON ROAD,
BOGNOR REGIS, WEST SUSSEX.
SCALE - 1/50 REV - B DATE - 19/11/2011

3 NORTHGATE ROAD
BOGNOR REGIS
PO21 1LZ
TEL/FAX - (01243) 861379

PROPOSED GROUND FLOOR PLAN

METRES