


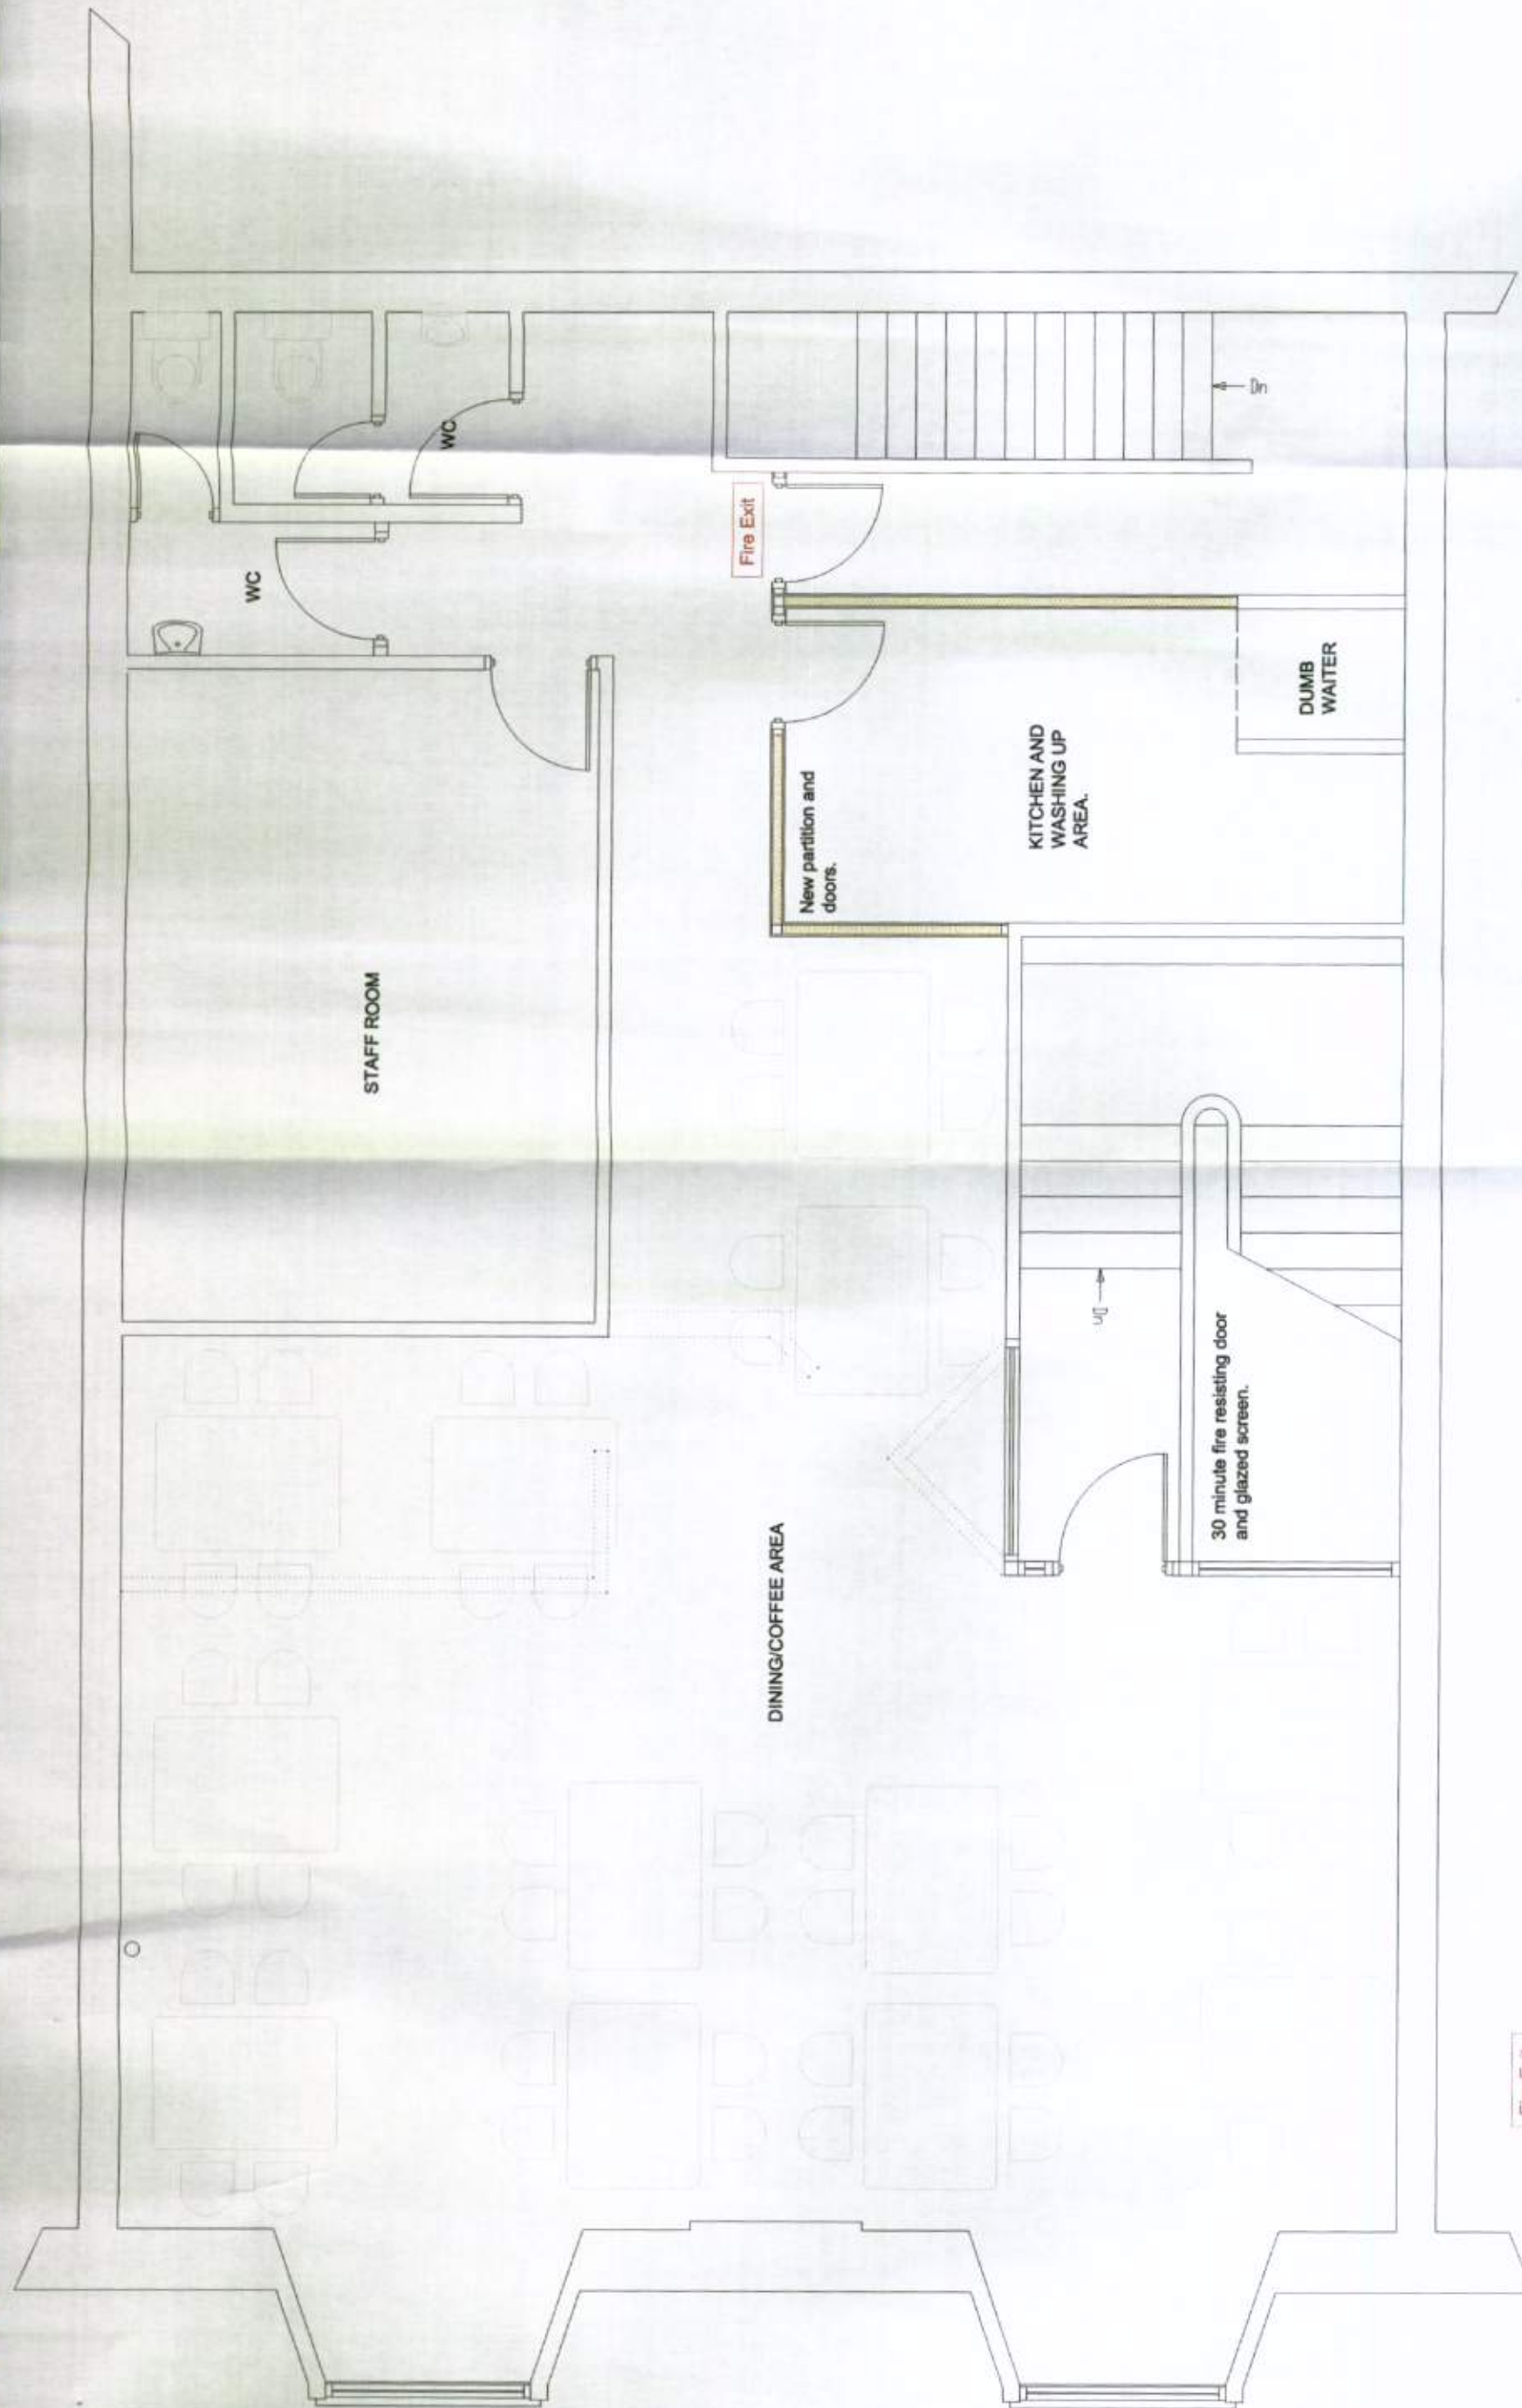

PROPOSED FIRST FLOOR PLAN



LABC
partner
3 NORTHGATE ROAD
BOGNOR REGIS
PO21 5LZ
TEL/FAX - (01243) 861379

SUSSEX BUILDING CONSULTANCY LIMITED
6 - 8 LONDON ROAD,
BOGNOR REGIS, WEST SUSSEX.
SCALE - 1/50 REV - A DATE - 12/11/2011