


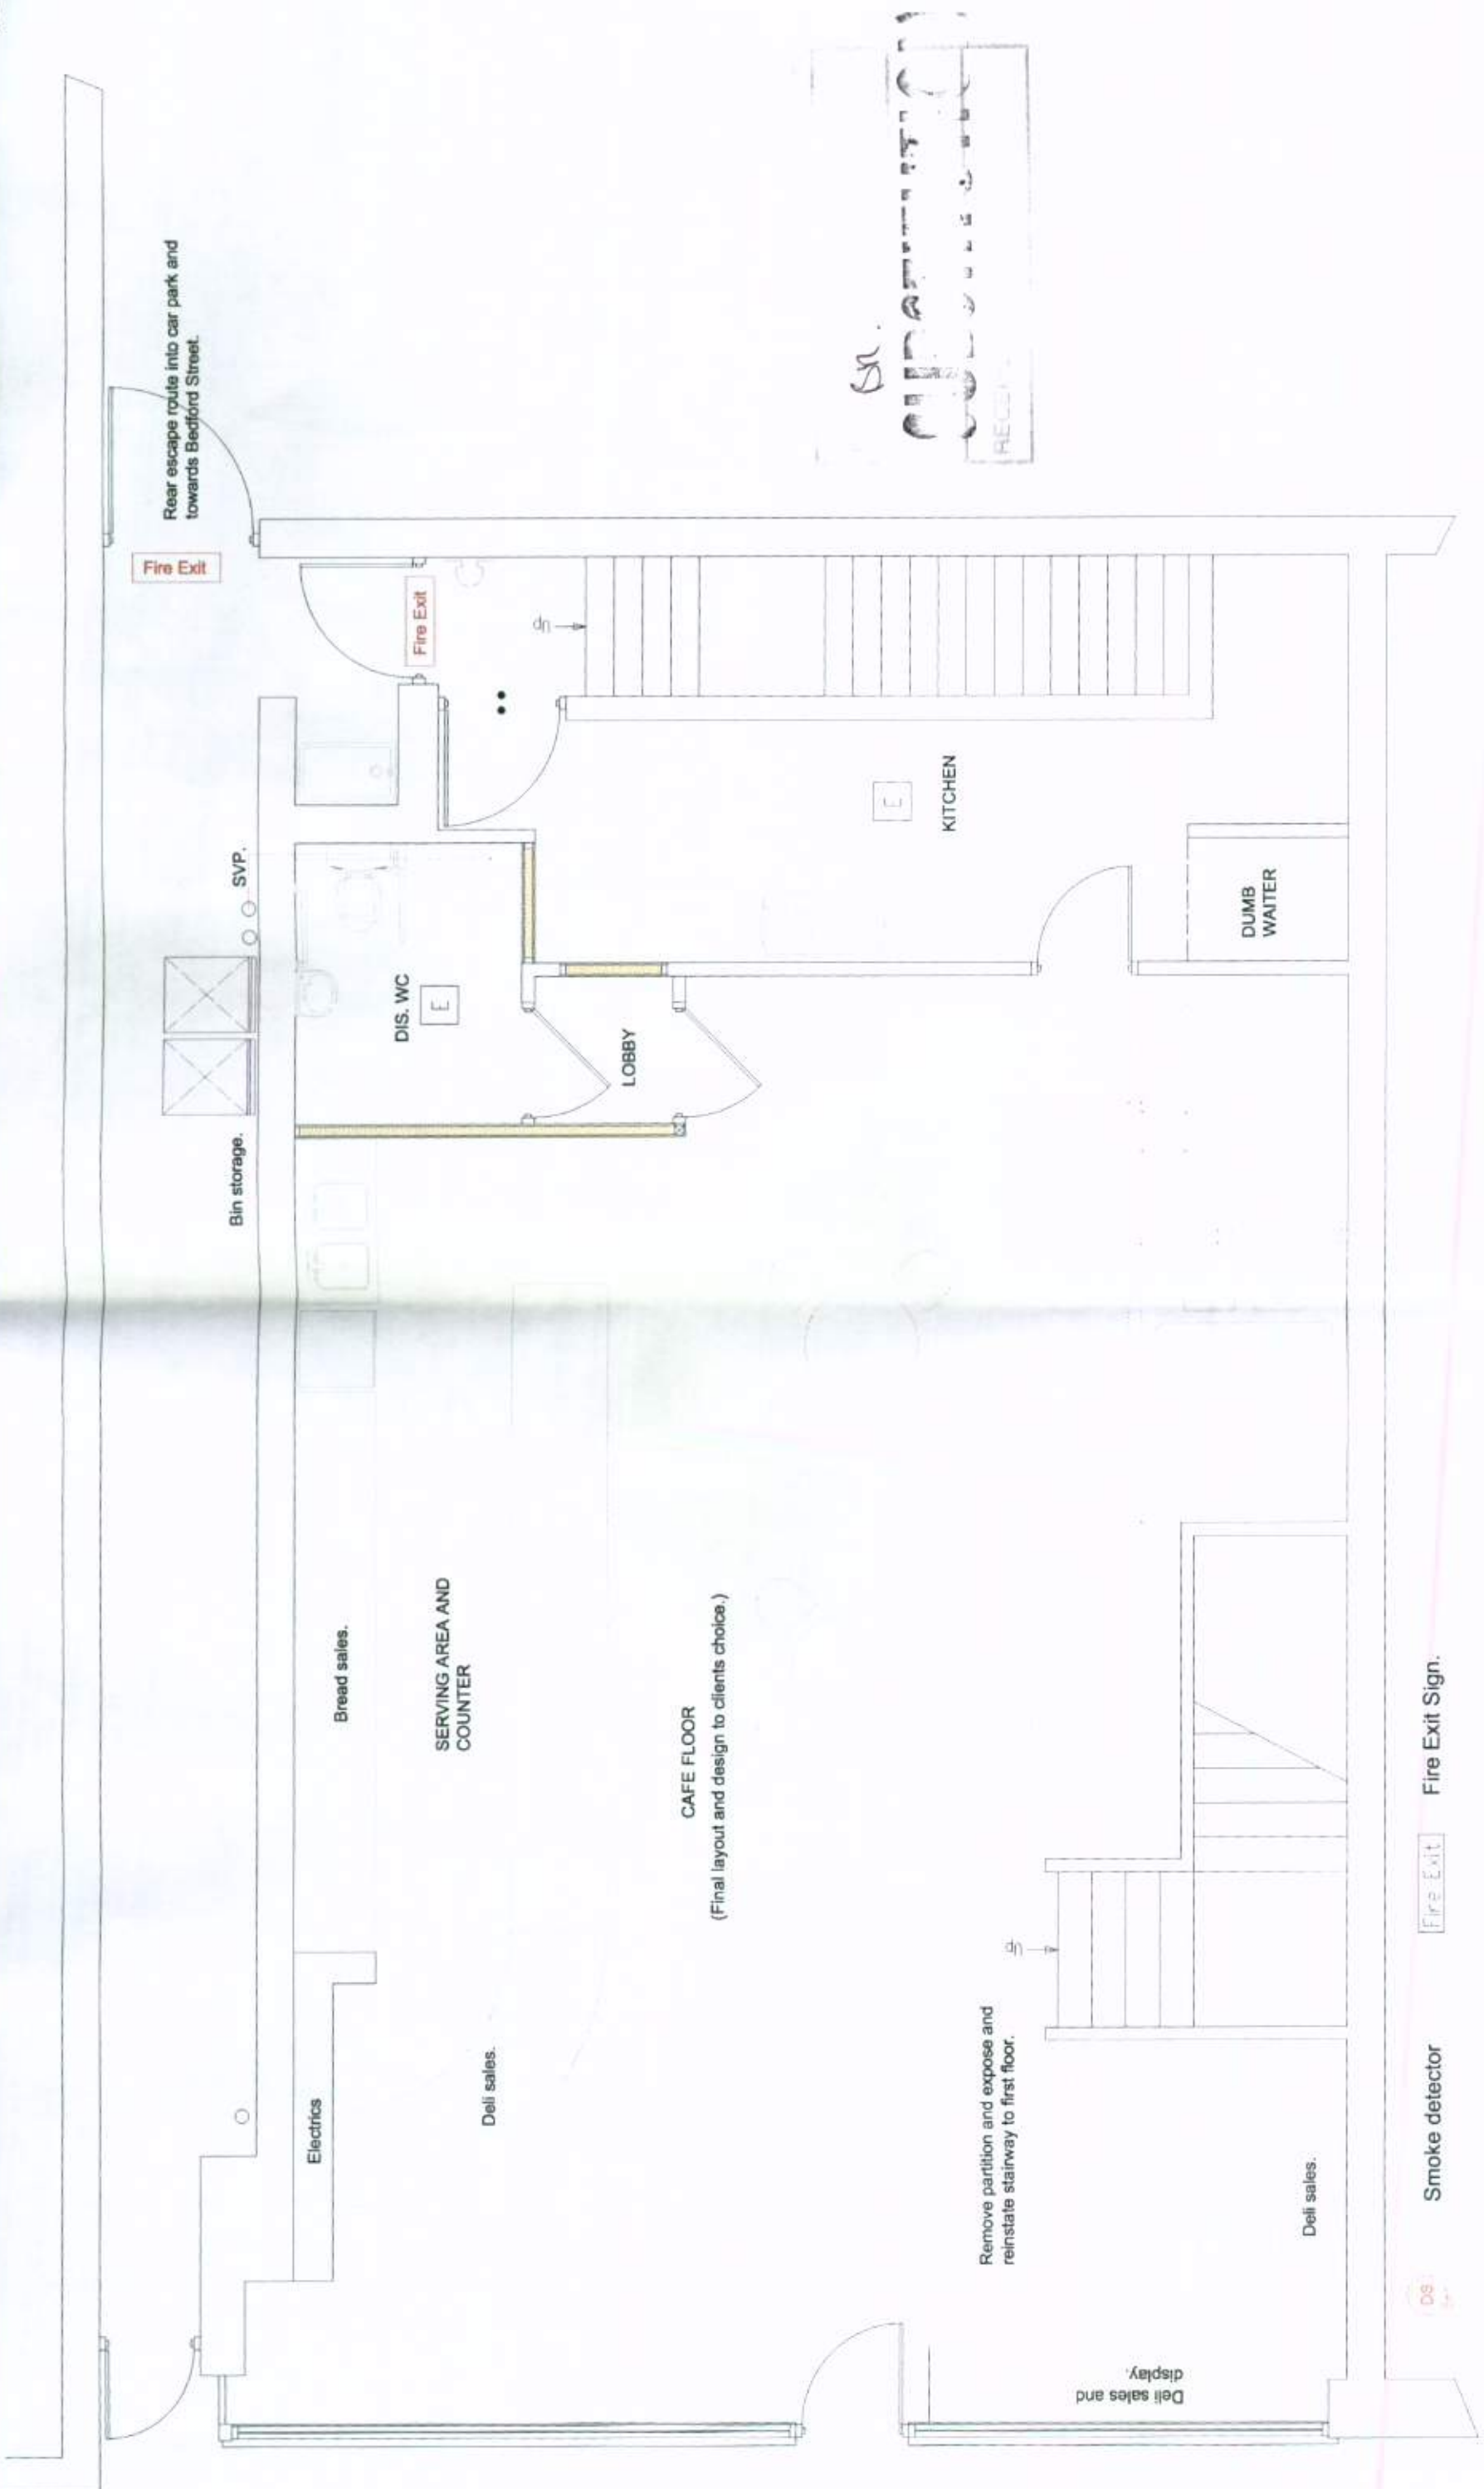



SUSSEX BUILDING CONSULTANCY LIMITED

6 - 8 LONDON ROAD,
BOGNOR REGIS, WEST SUSSEX.

SCALE - 1/50 REV - D DATE - 09/01/2012

partner
LABC

3 NORTHGATE ROAD
BOGNOR REGIS
PO11 3LJ
TEL/FAX - (01323) 861379

PROPOSED GROUND FLOOR PLAN

- 

Smoke detector
- 

Fire Exit
- 

Fire Exit Sign.
- 

Emergency Lighting
- 

Call Point
- 

30 min. fire door.

