




- Smoke detector
- Fire Exit
- Fire Exit Sign.
- Emergency Lighting
- Call Point
- 30 min. fire door.

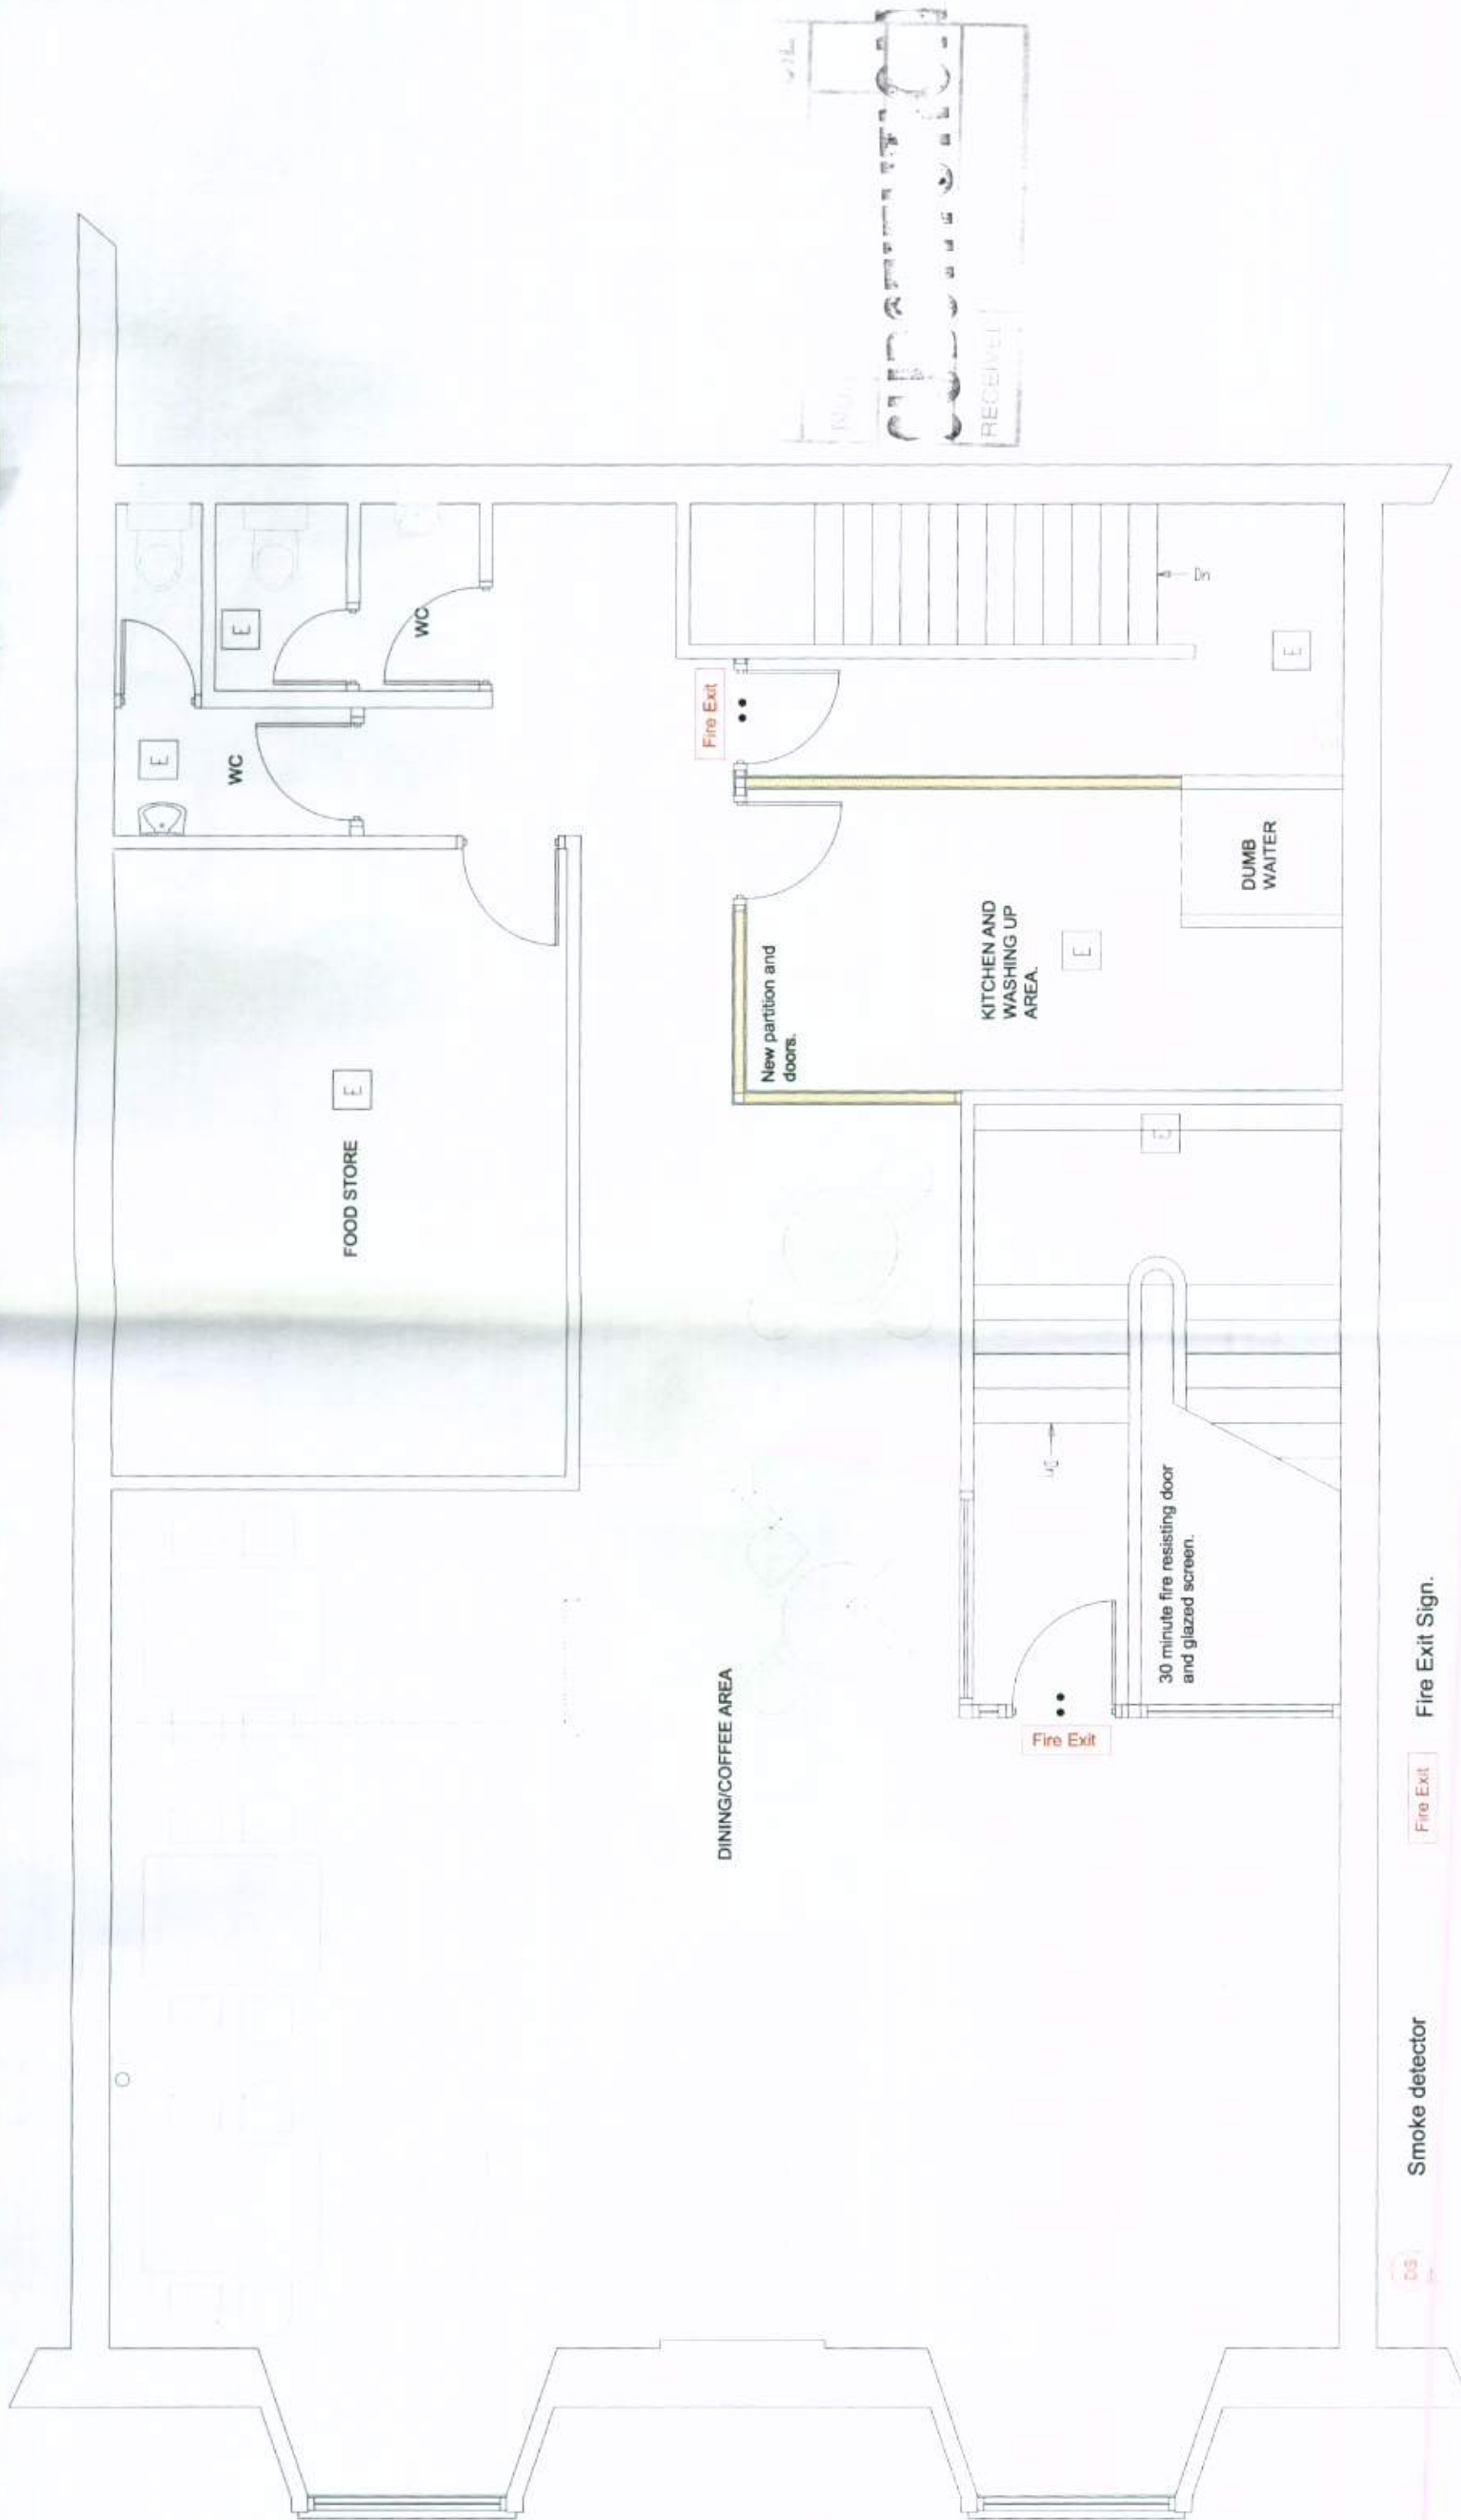

PROPOSED FIRST FLOOR PLAN

 LABC partner	SUSSEX BUILDING CONSULTANCY LIMITED
	6 - 8 LONDON ROAD, BOGNOR REGIS, WEST SUSSEX.
3 NORTHCOOTE ROAD BOGNOR REGIS PO21 9LZ TEL/FAX - (01243) 561379	SCALE - 1/50 REV - C DATE - 09/01/2012