


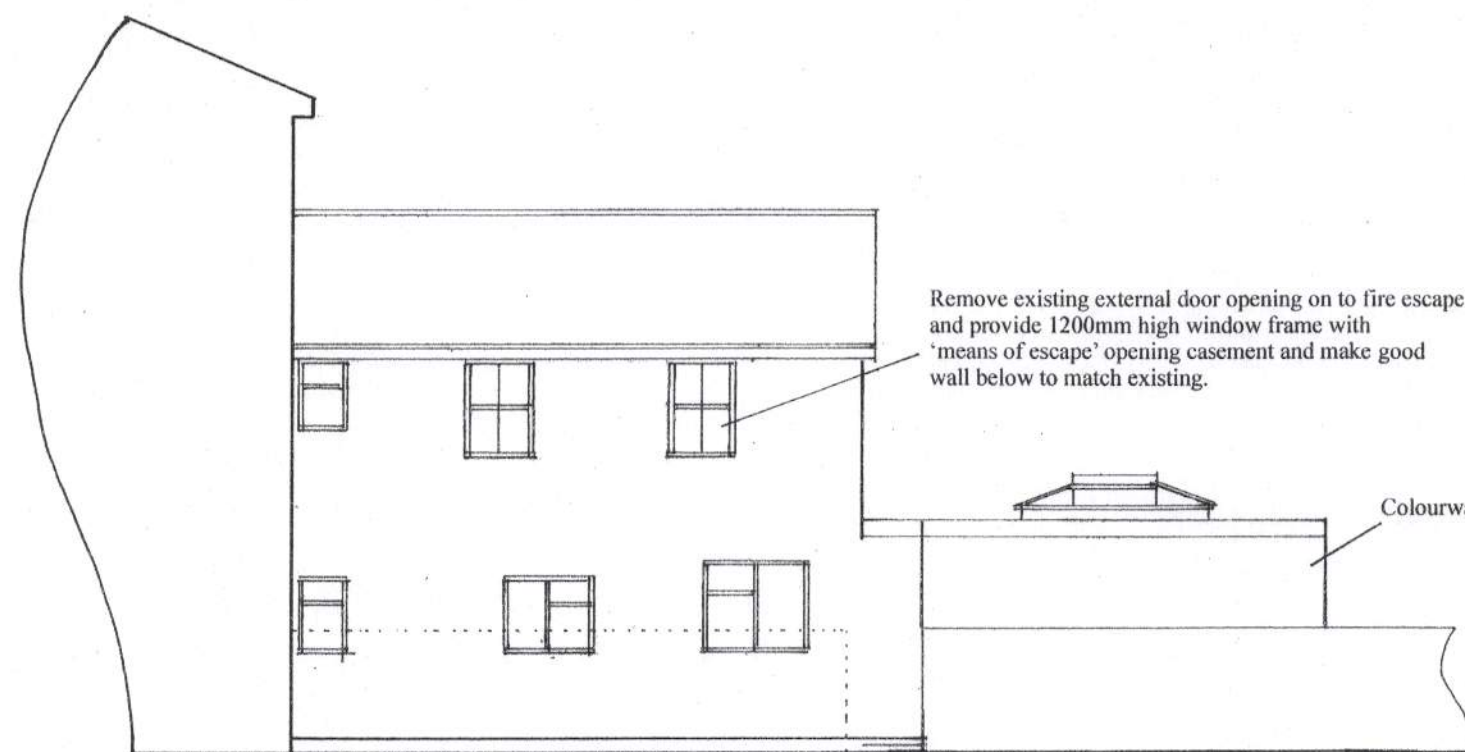


south




east

1 : 100

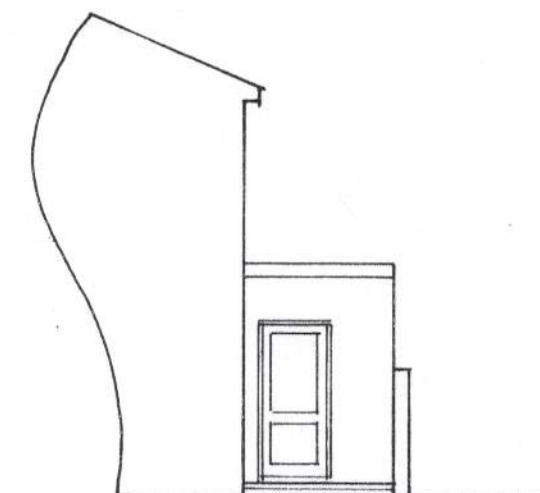


west courtyard

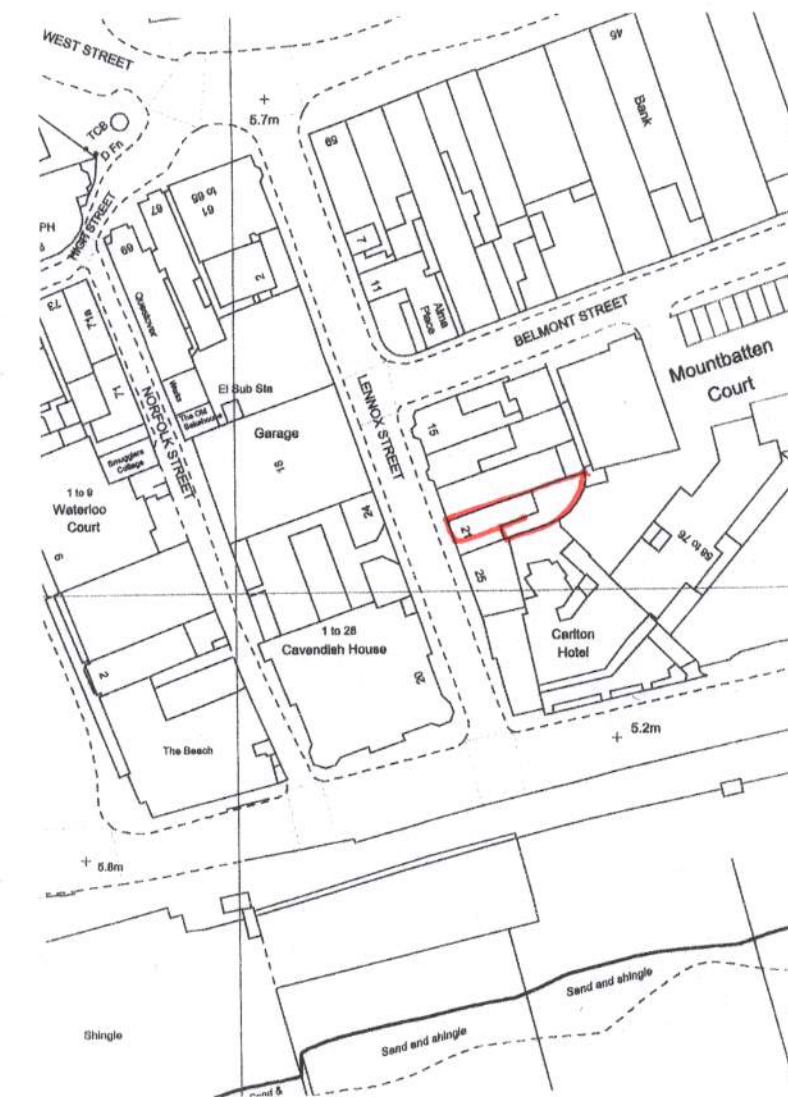


location plan

1 : 1250

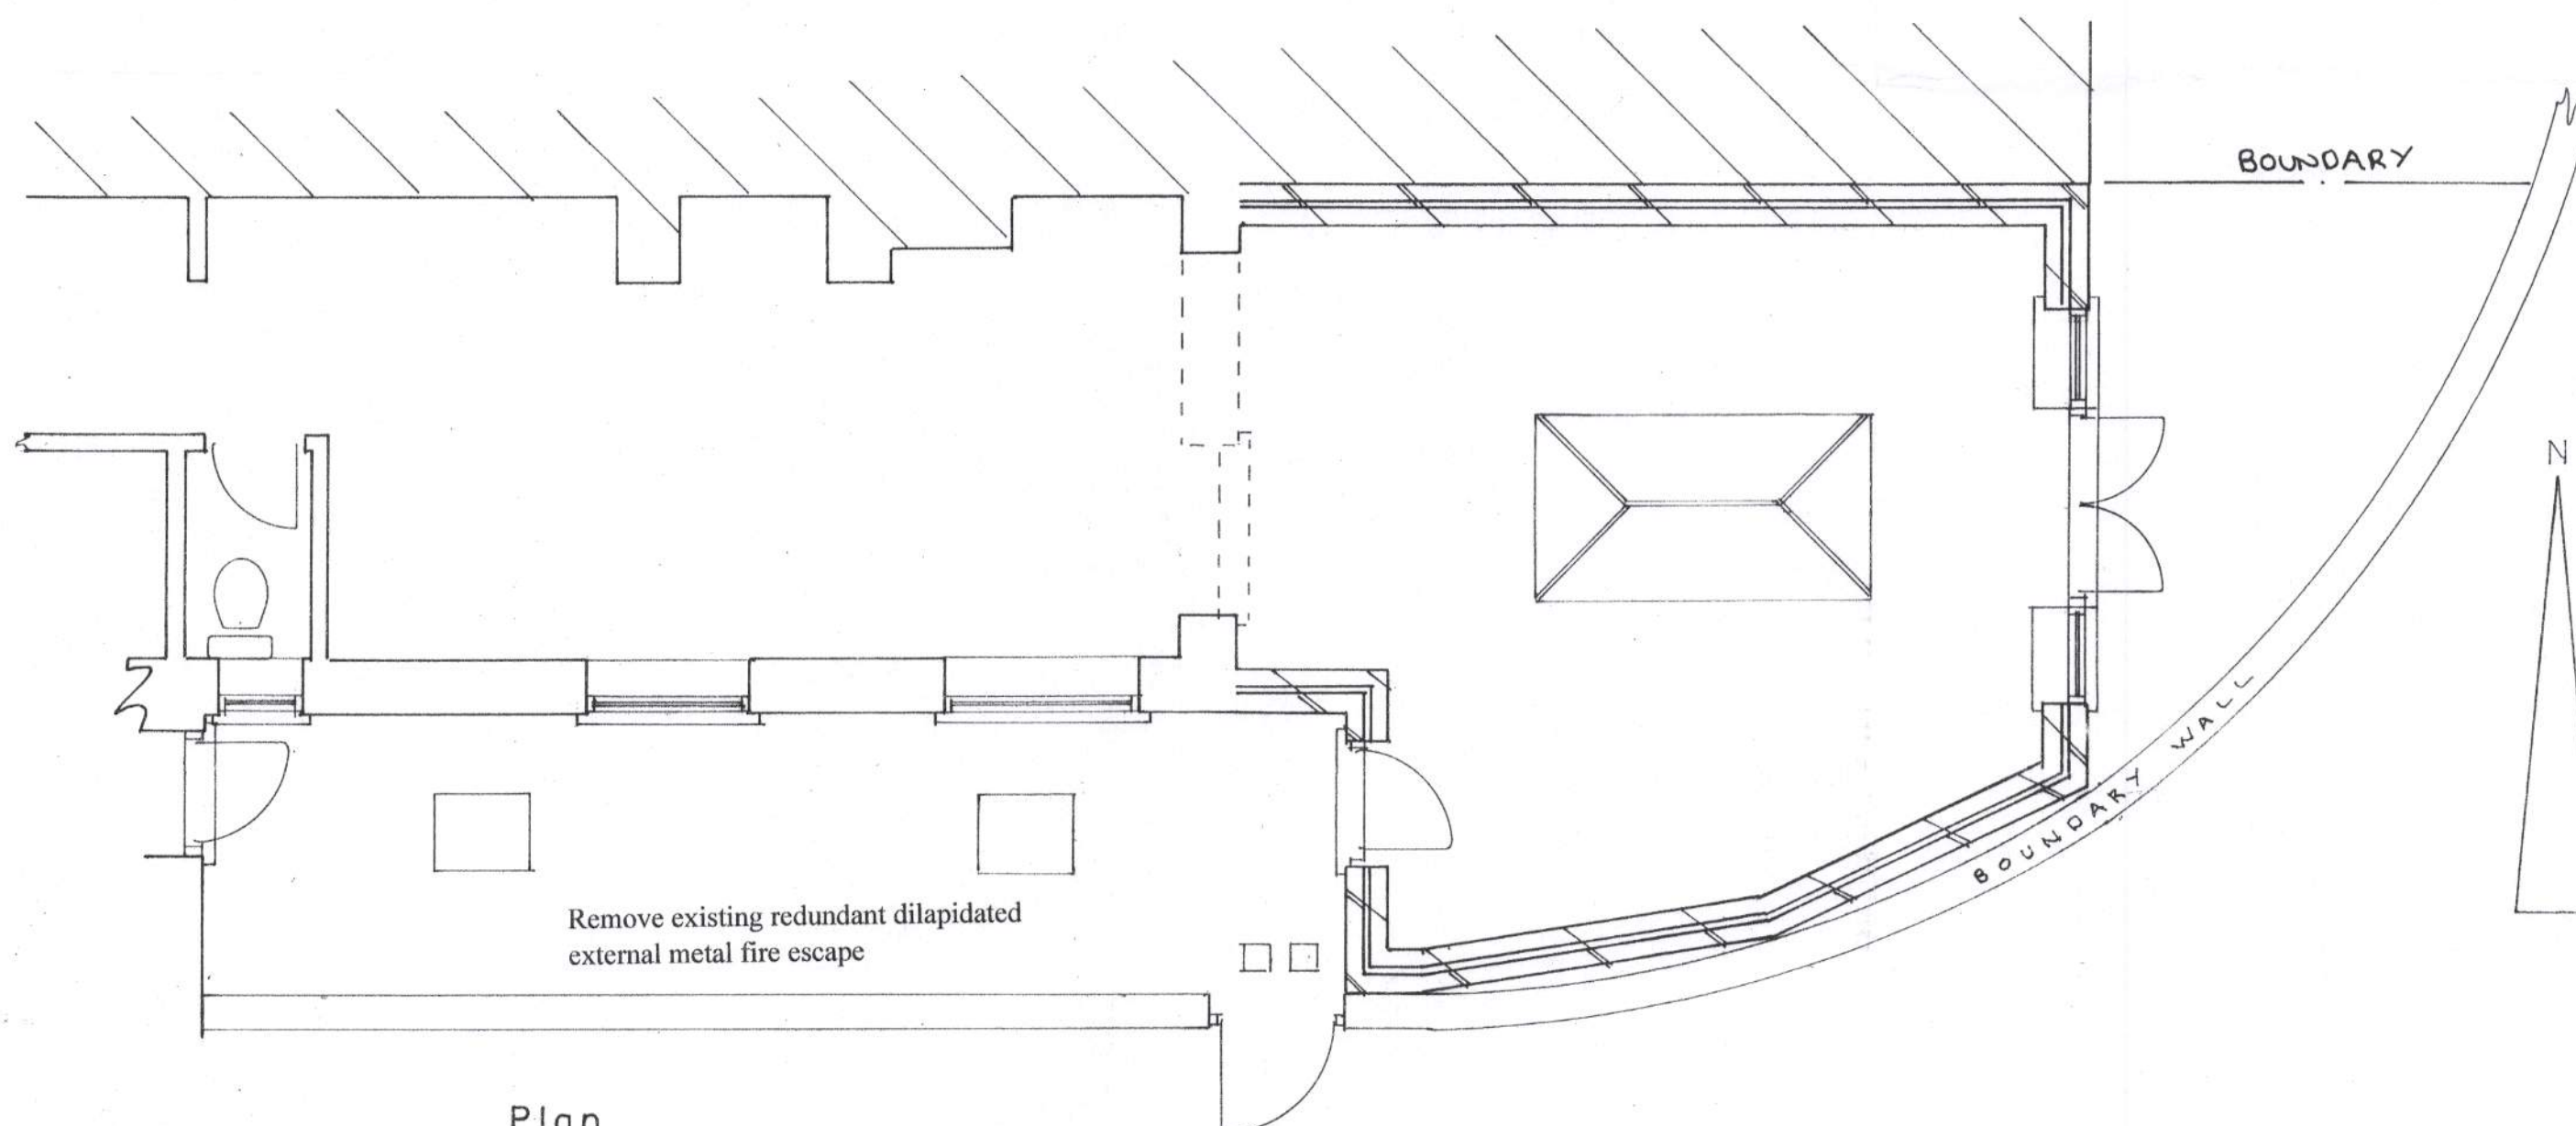

Plan

1 : 50

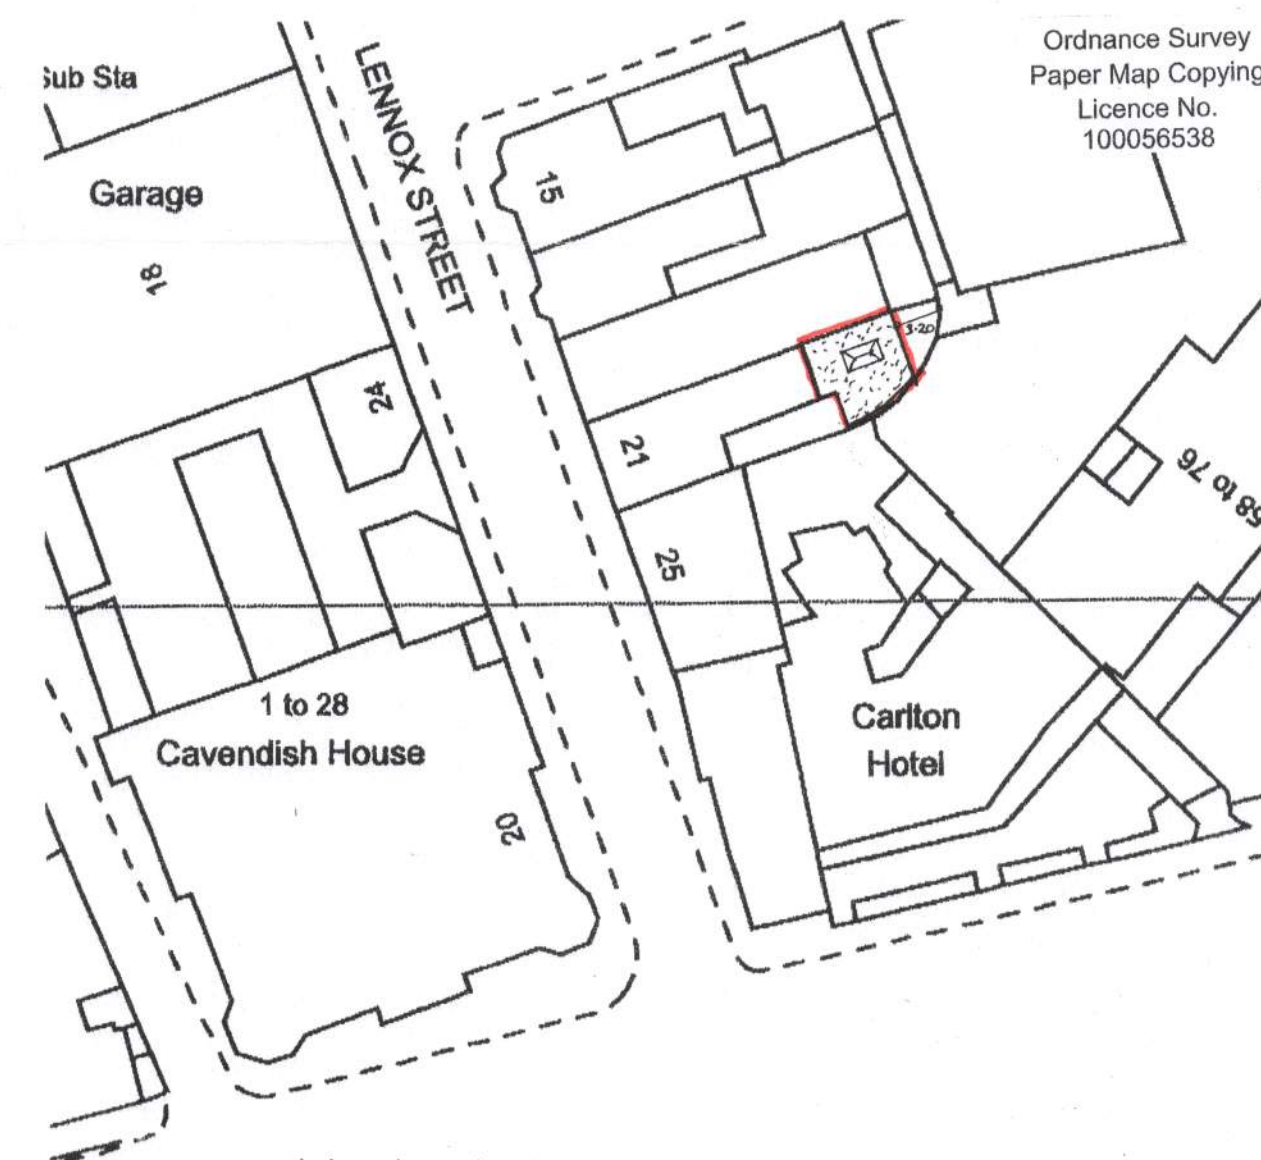

block plan

1 : 500

sheet 1 of 2

Proposed

PROPOSED SINGLE STOREY EXTENSION AT 21, LENNOX STREET, BOGNOR REGIS
FOR MR. C. PATEL.

Bryan Butcher
Rainbow Cottage
Nyetimber Lane
Bognor Regis PO21 3JX
01243 266871
07973 233442
bryan.butcher@btinternet.com
www.bryanbutcher.com