



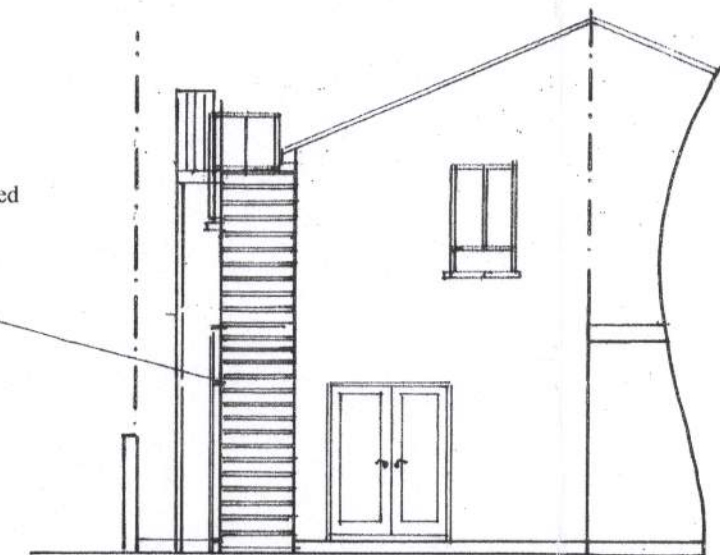


south

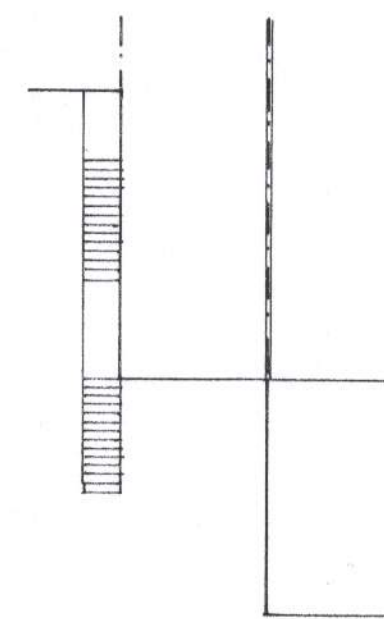


east
1 : 100



roof plan
1 : 200

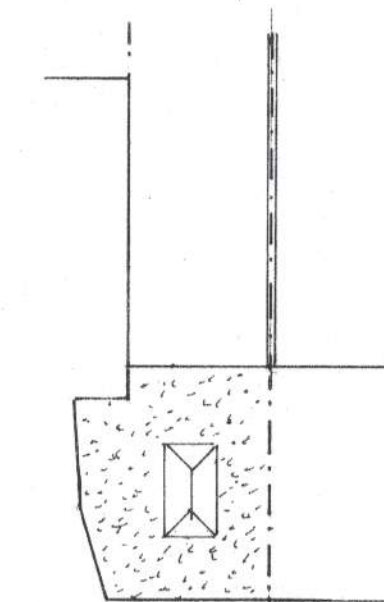

proposed roof plan

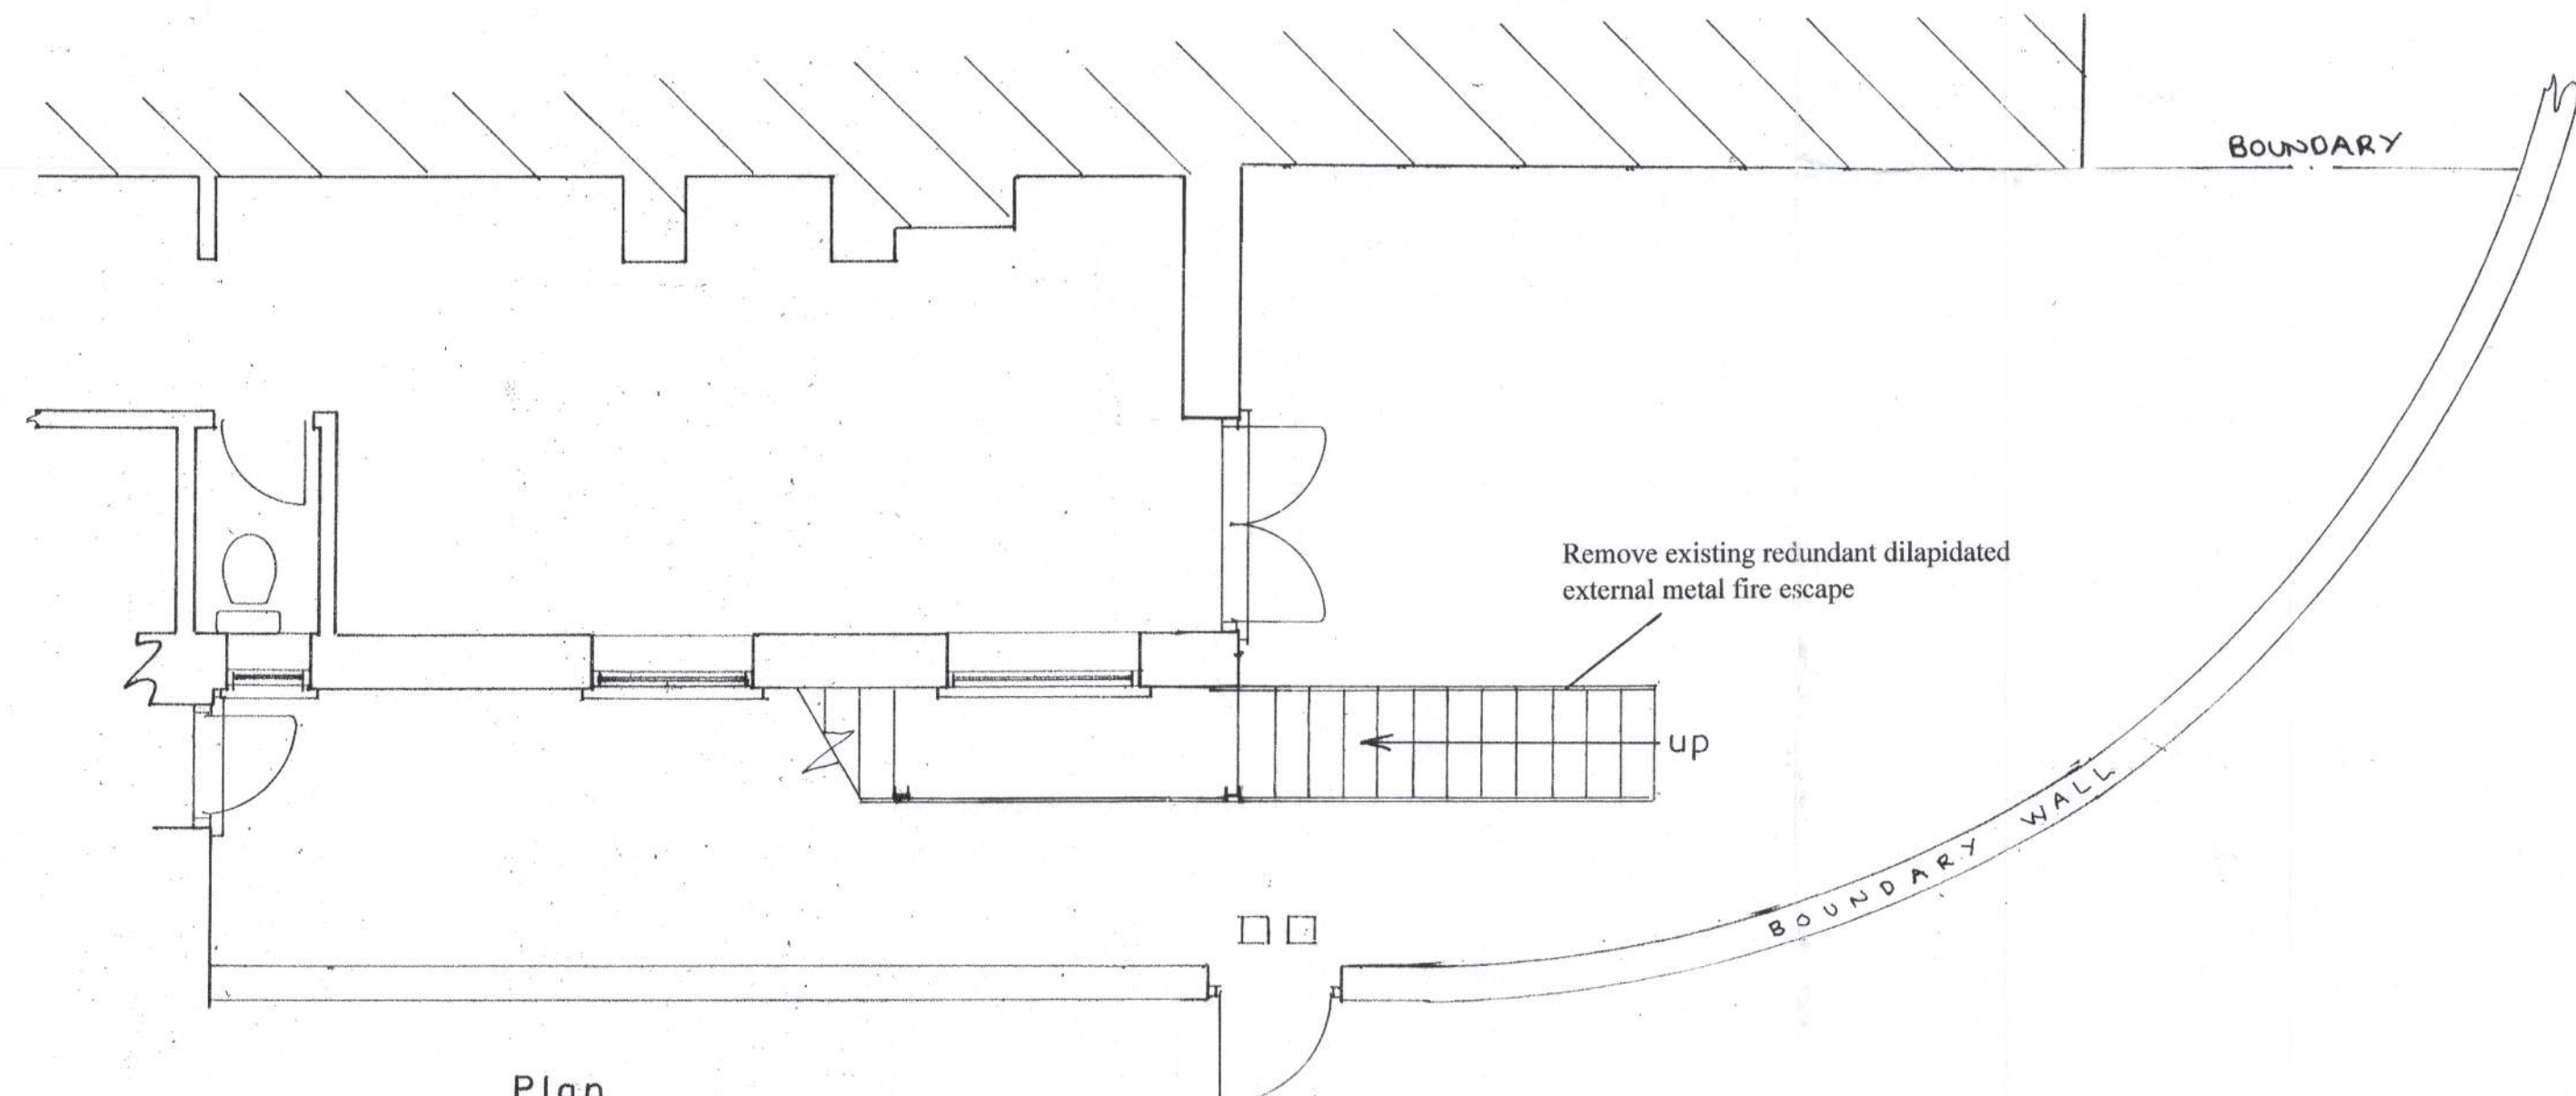

Plan
1 : 50

Existing

PROPOSED SINGLE STOREY EXTENSION AT 21, LENNOX STREET, BOGNOR REGIS
FOR MR. C. PATEL.

sheet 2 of 2

Bryan Butcher
Rainbow Cottage
Nyetimber Lane
Bognor Regis PO21 3JX
01243 266871
07973 233442
bryan.butcher@btinternet.com
www.bryanbutcher.com