


All dimensions are
to be checked on
site before any
work is carried out.

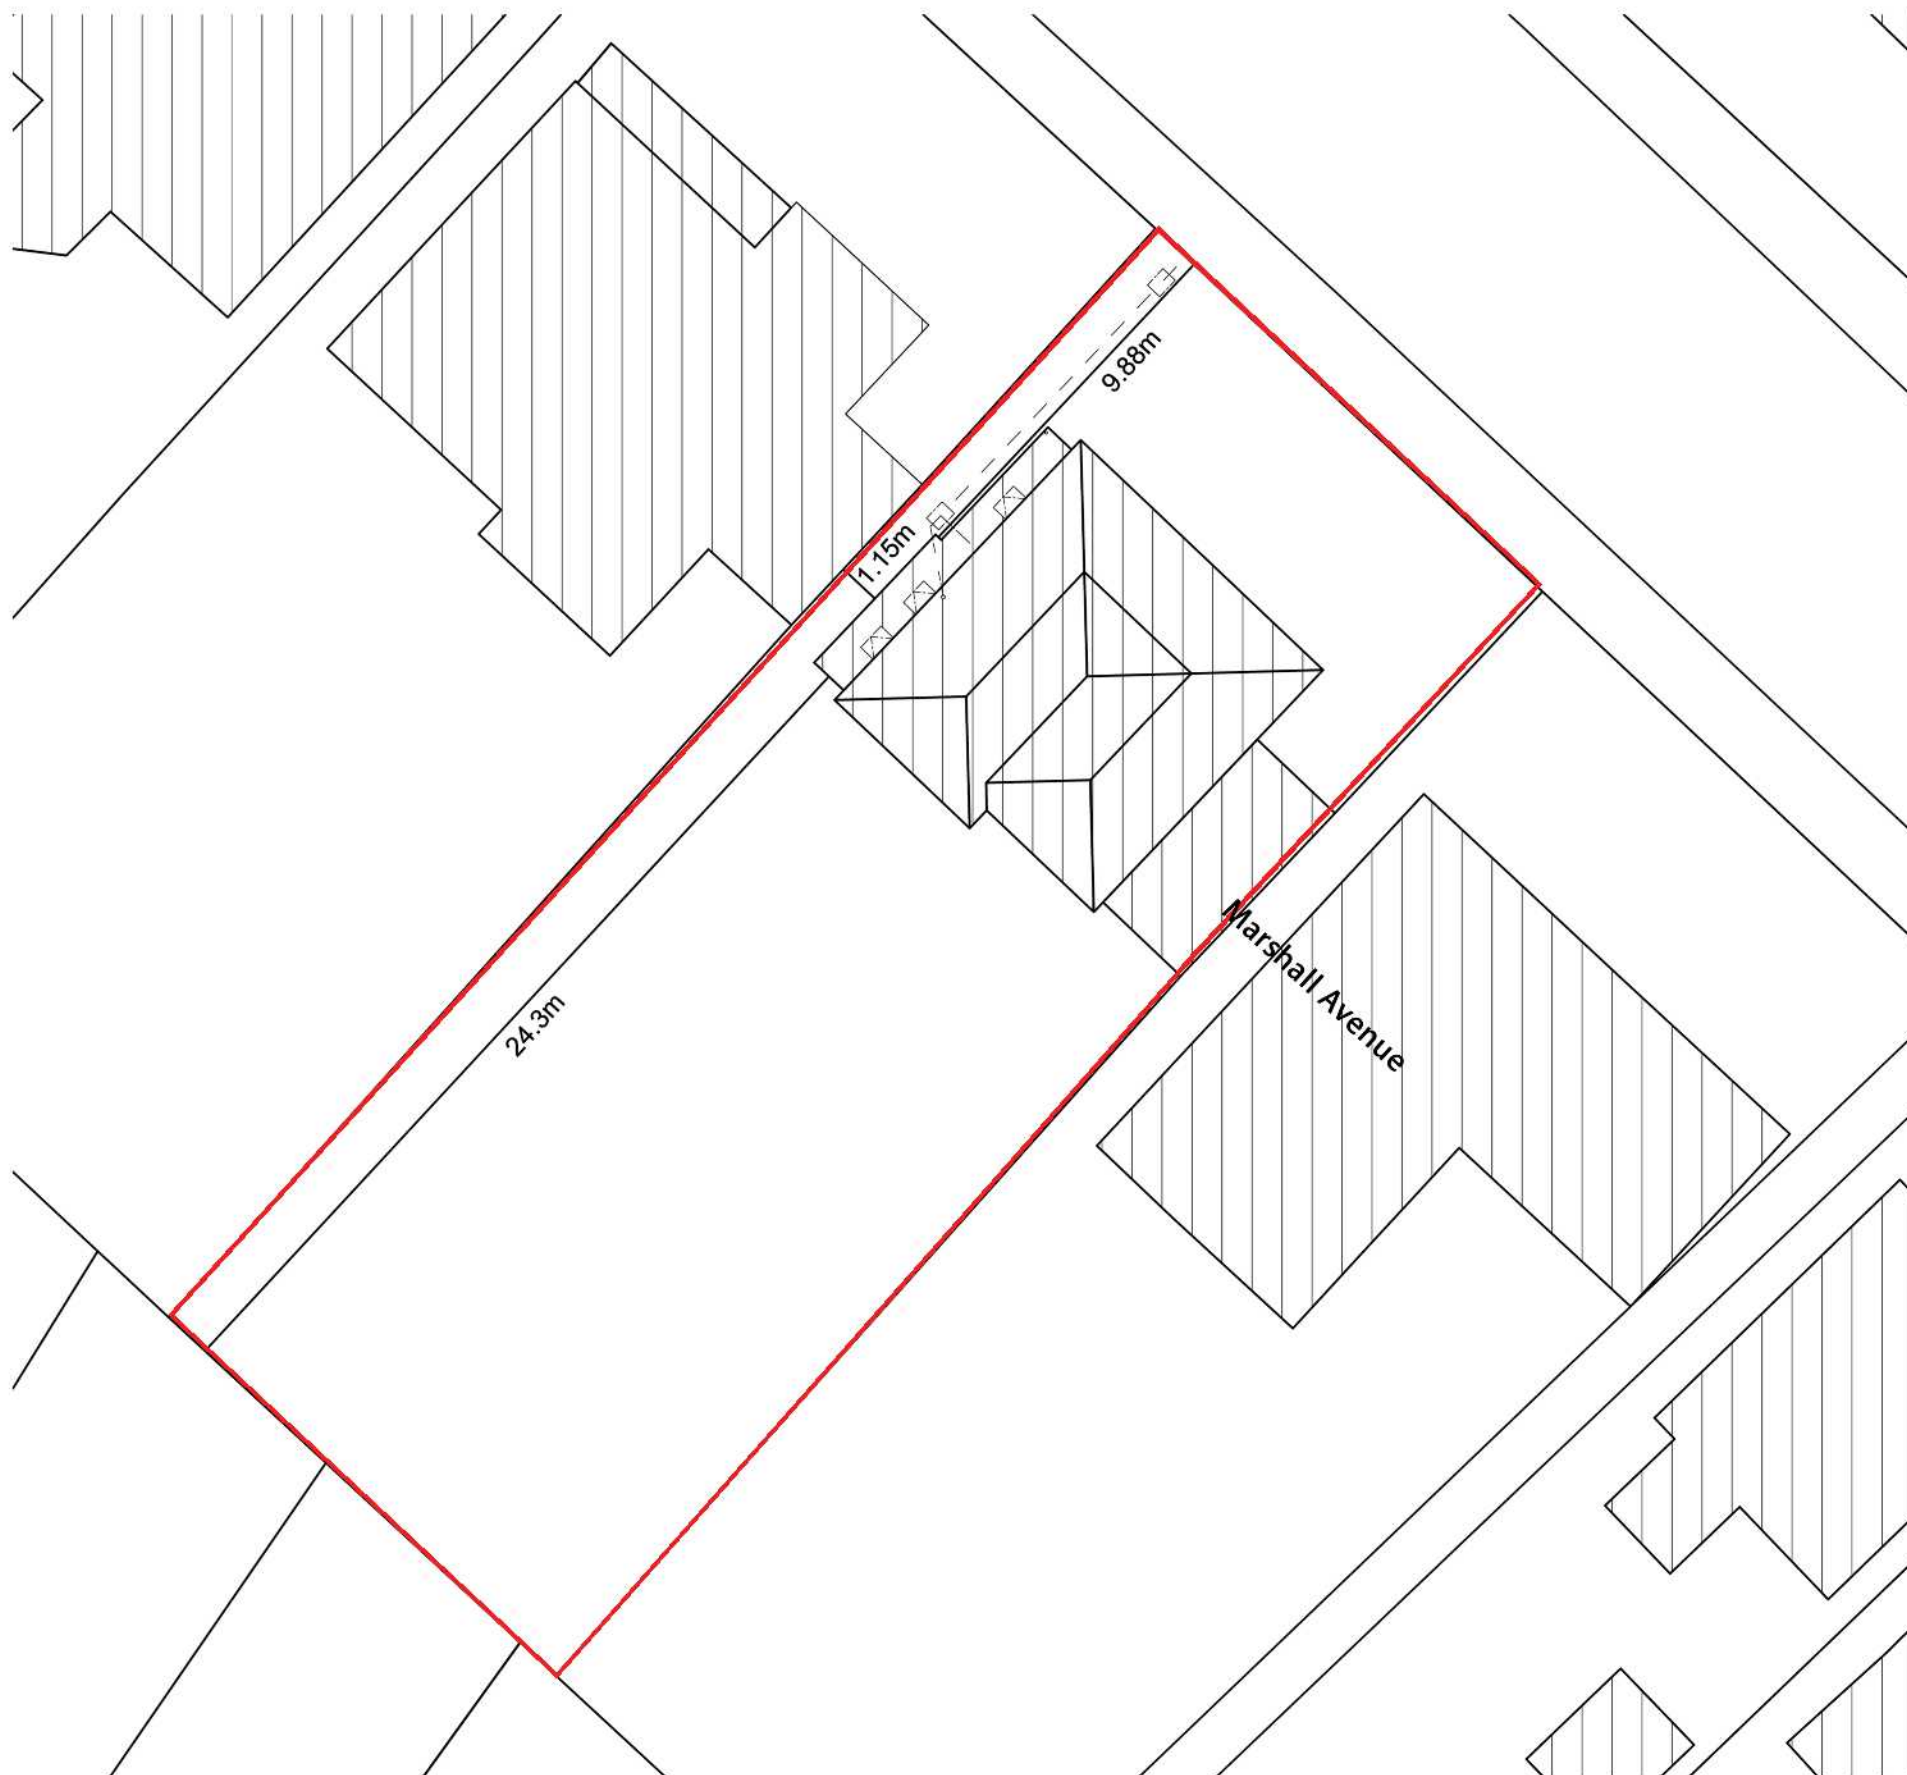

Proposed Block Plan

33 Marshall Avenue, Bognor
Regis, PO21 2TL

Side Shower Room Extension

Client: Mr . J . Apletree

Drawing: Proposed Block Plan

Drawing No: 05 - DPA - 04A

Scale: 1:200 @A3

Revision: 00

Issue Date: 08.12.20

