

Figured dimensions only are to be used. All dimensions to be checked on site. Differences between drawings and between drawings and specification or bills of quantities to be reported to JJR Designs Ltd.

© This drawing is prepared for the application for:

1. Planning permission


2. Building Regulation Permission

on behalf of the applicant named below and for no other purpose.

The copyright of the drawing and designs remains JJR Designs Ltd.

All copies are only for information about the application, they may not be used for any other purpose without the express written permission of JJR Designs Ltd.

Revisions:

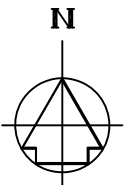

LEGEND:

 AREA OF THE SITE

 AREA OF THE EXISTING BUILDINGS



Suite 2b,
Church House,
94 Felpham Road
Felpham
West Sussex,
PO22 7PG

TEL: 01243 82208

e-mail: info@jjrdesigns.com

Client: REGENT PROPERTIES


Project:
2-10 QUEENSWAY
BOGNOR REGIS, PO21 1QT

Drawing Title:
BLOCK PLAN

Issue status:

Outline proposals	☐	Production information	☐	Scheme design	☐
Tender drawing	☐	Detail design	☐	Contract drawing	☐

Scale: 1: 500	Drawn: I. Bruma	Checked: R.Stefanski	Approved:	Date: 23.12.2021
Job No: 1375		Drawing No: 151		Revision:

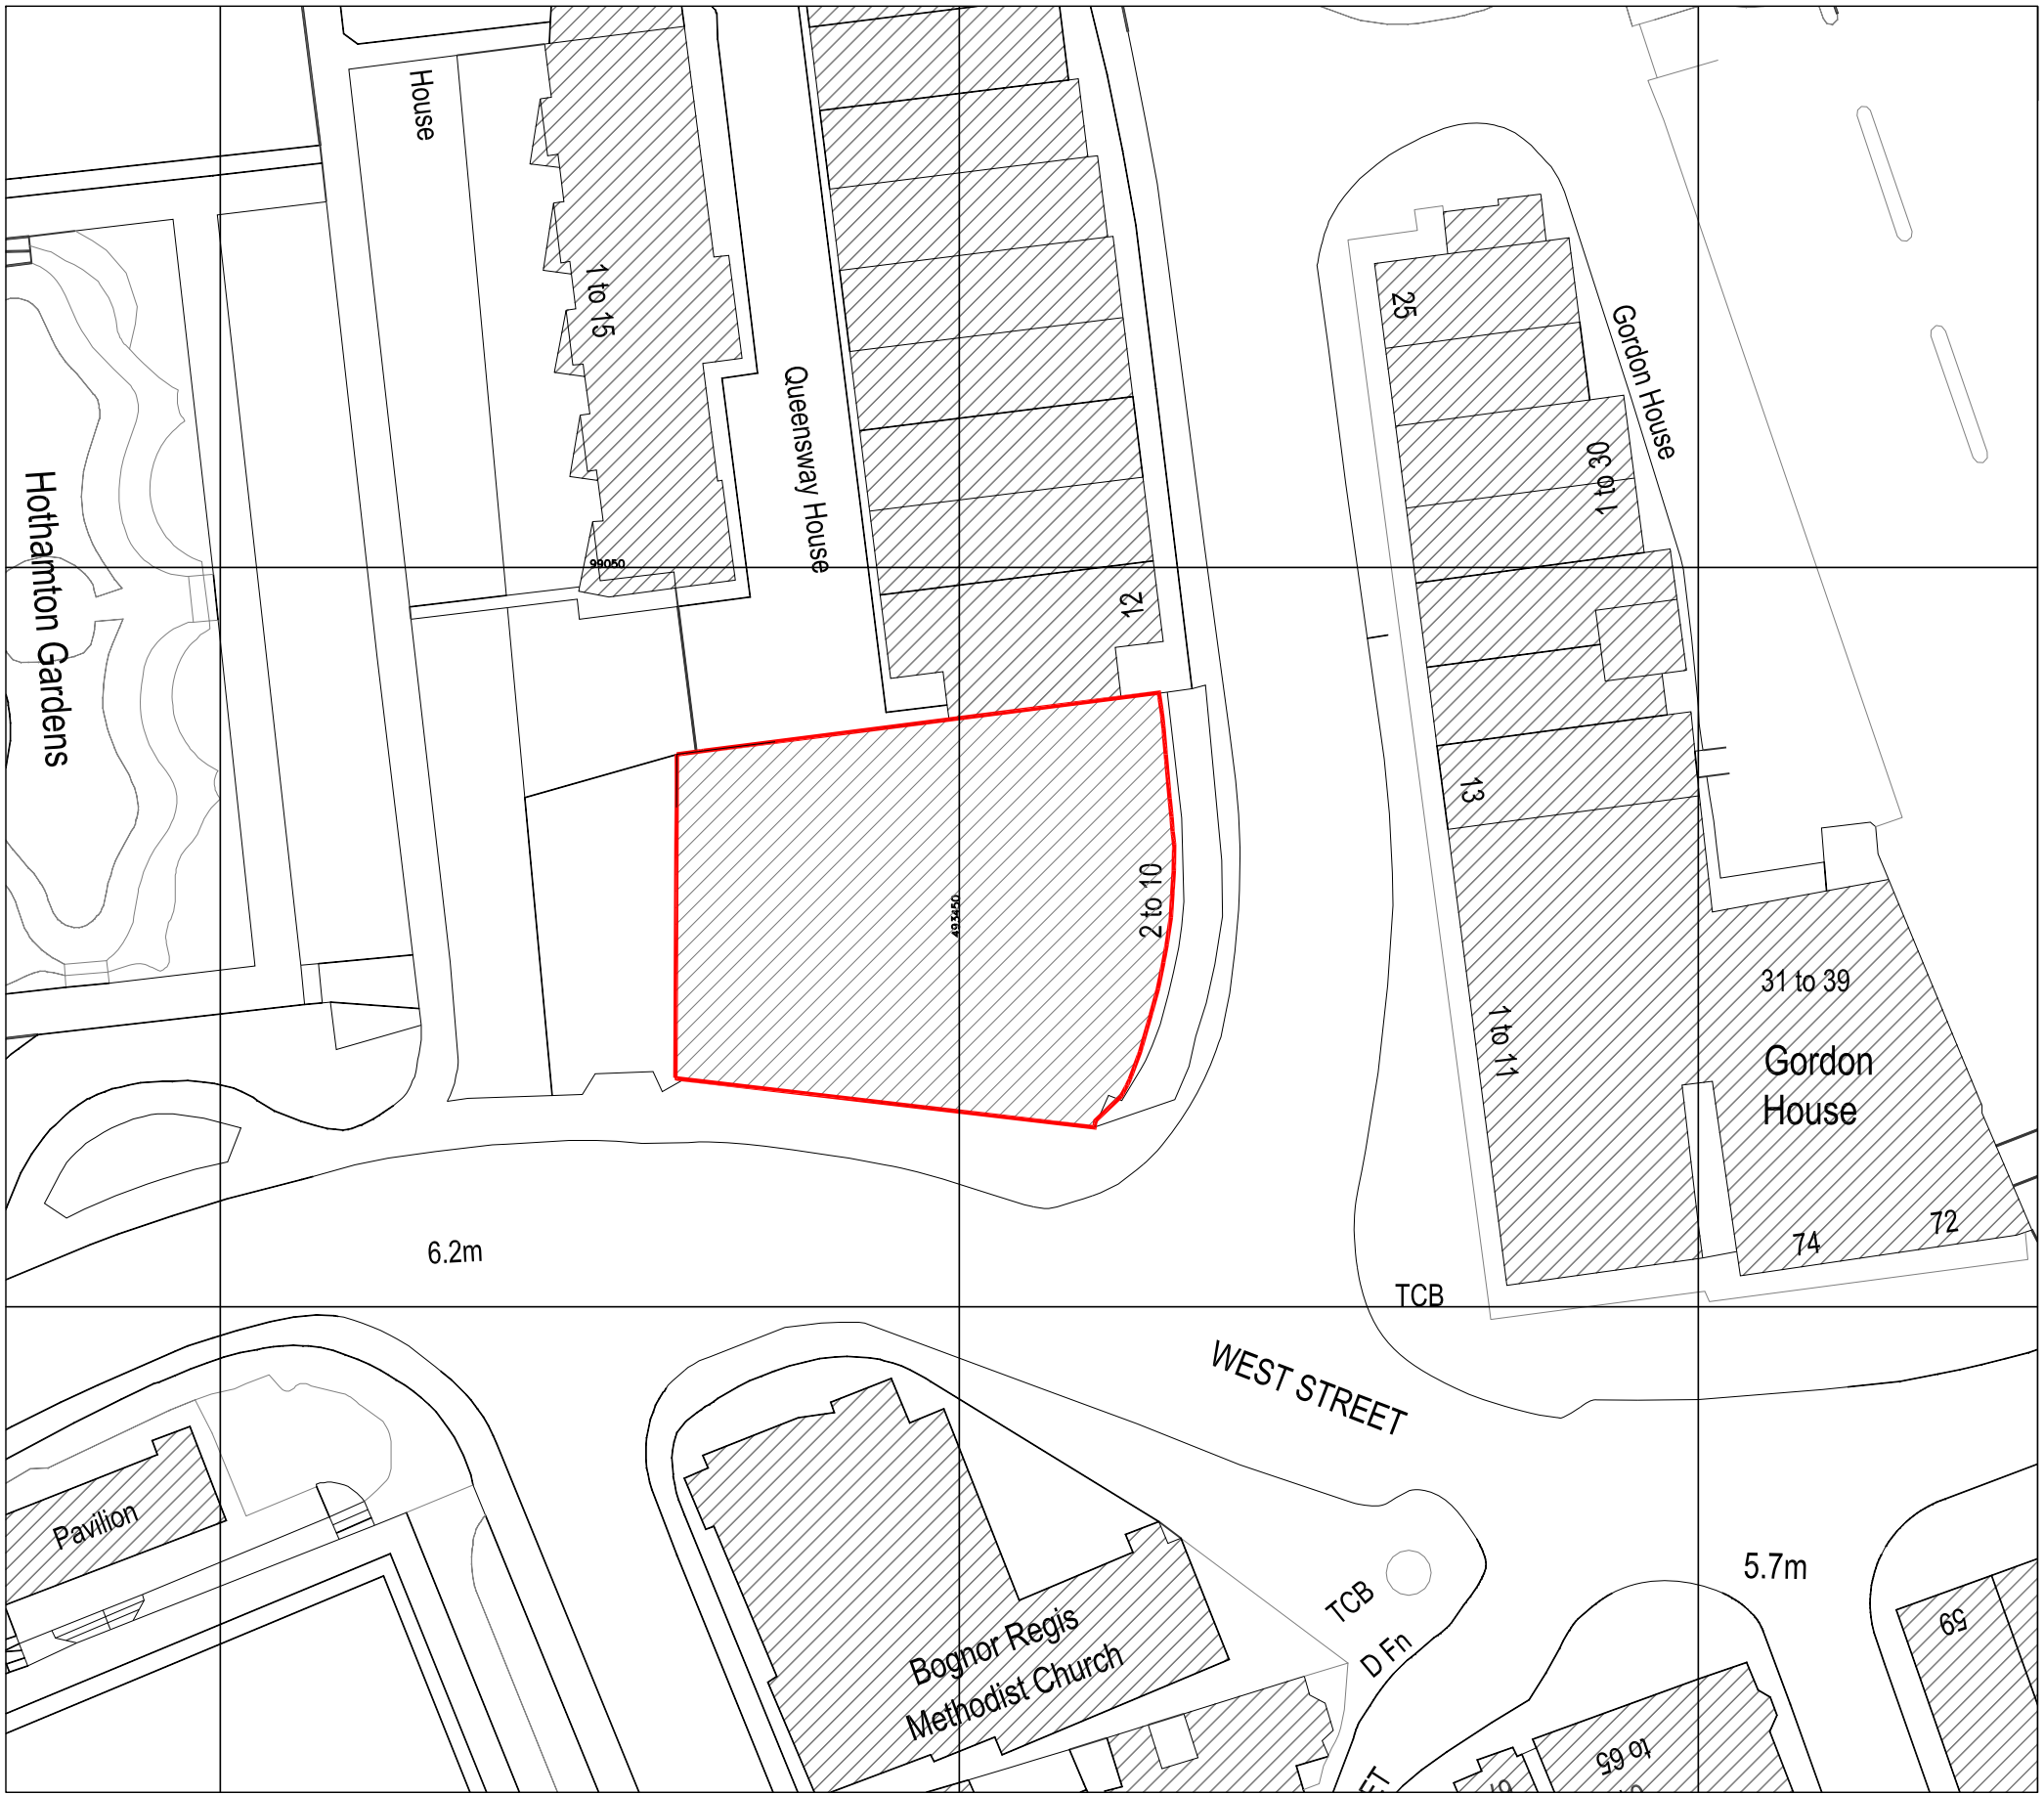

BLOCK PLAN, Sc. 1:500

1:500

10m 0 10m 20m 30m 40m 50m