




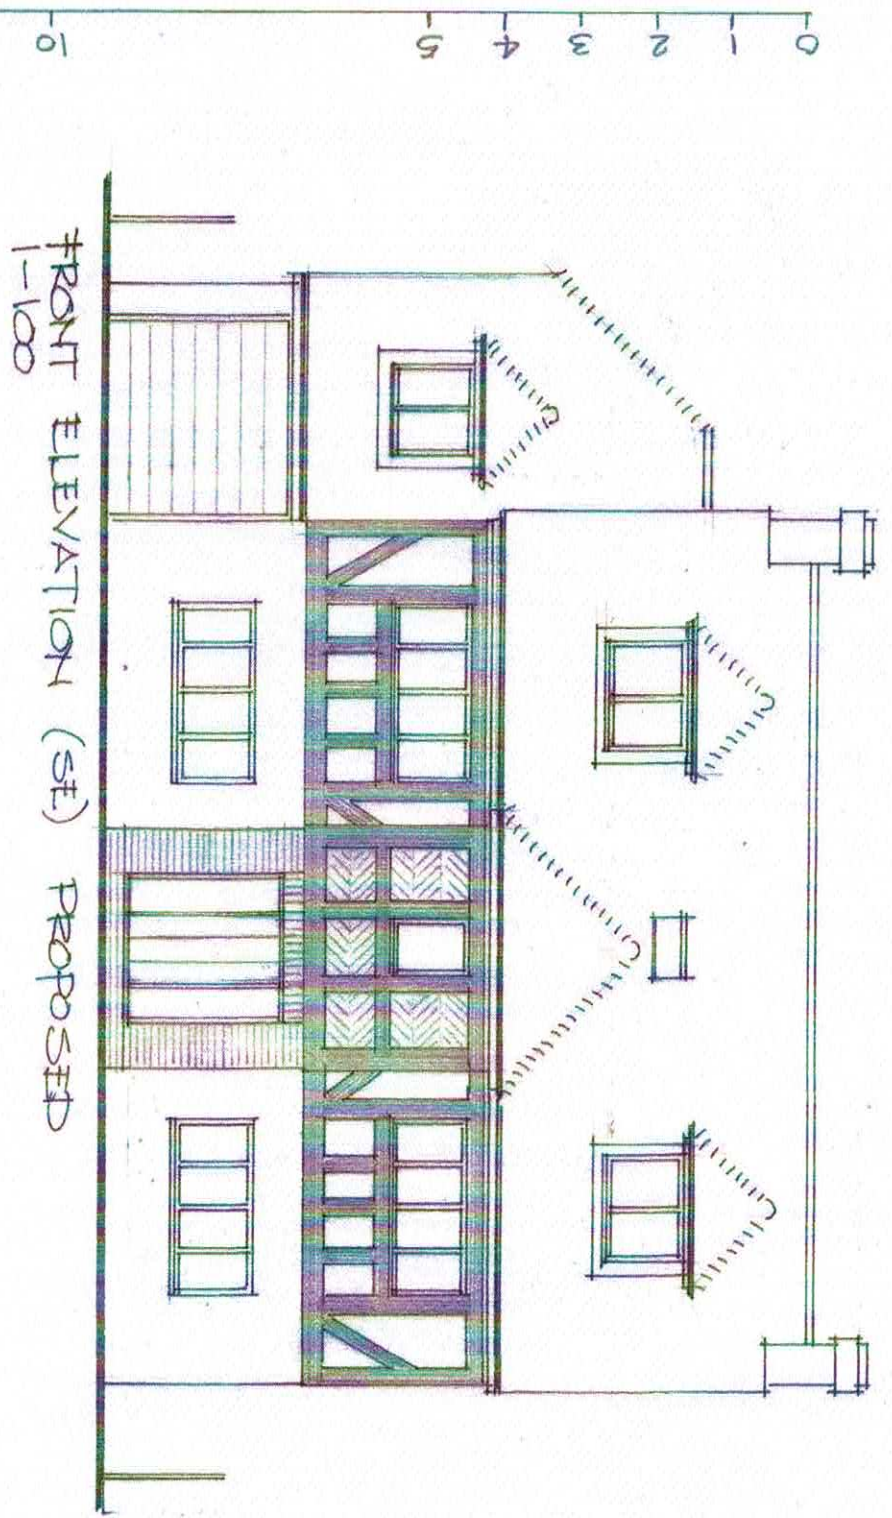


FRONT ELEVATION (SE) PROPOSED
1-100

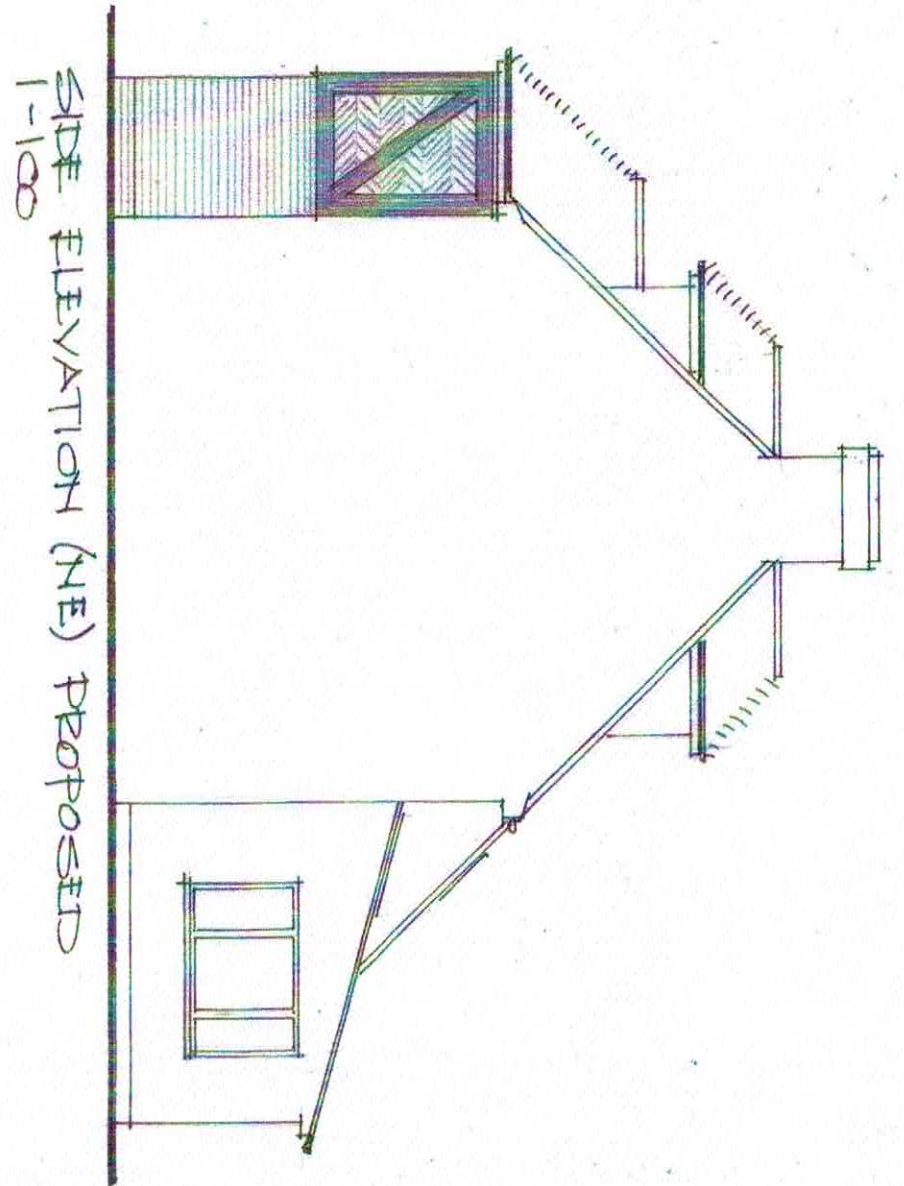

SIDE ELEVATION (NE) PROPOSED
1-100

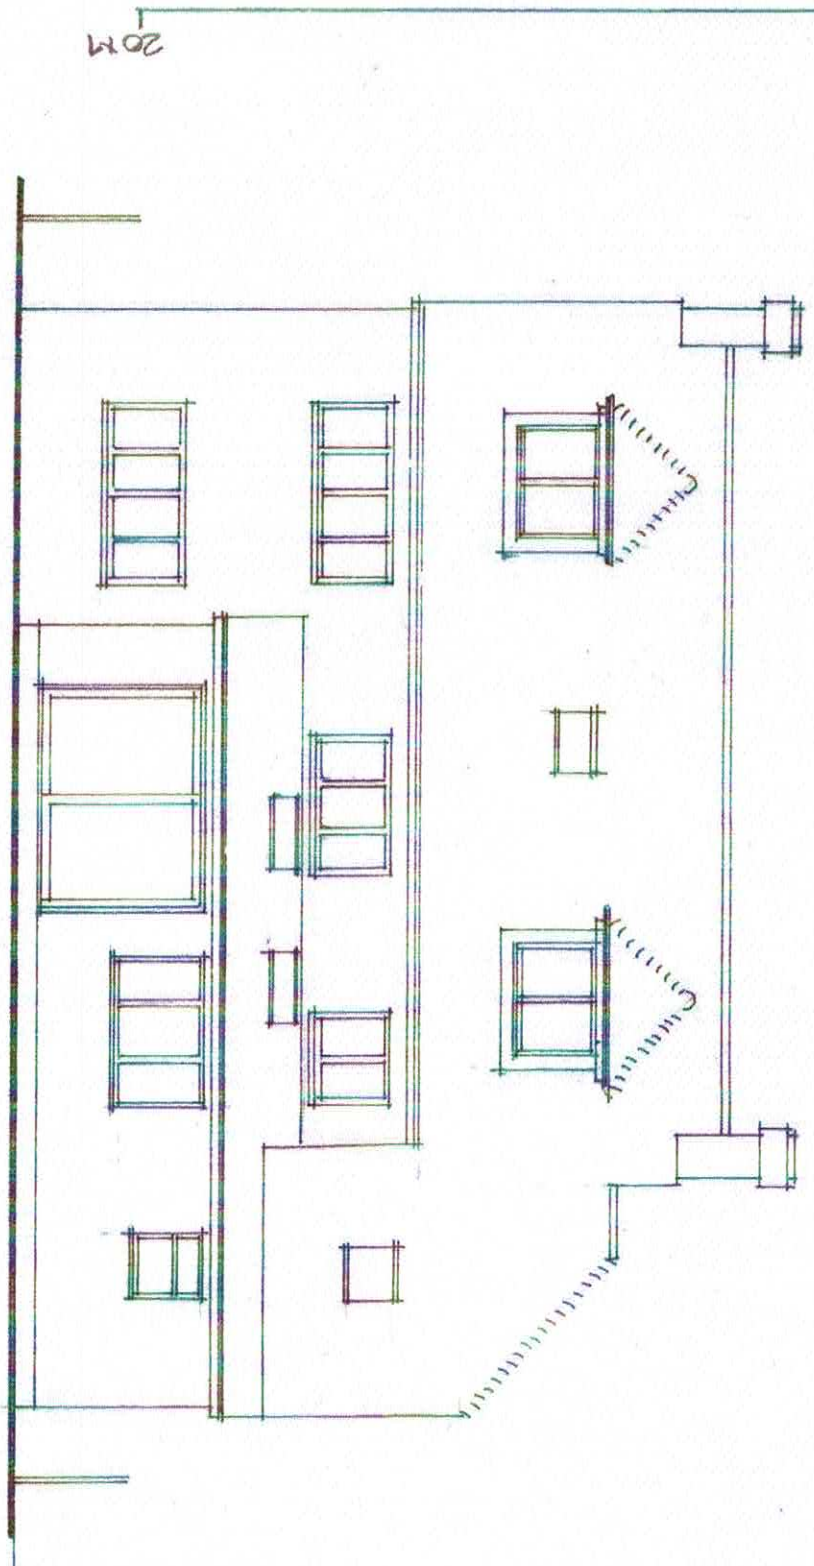

REAR ELEVATION (NW) PROPOSED
1-100

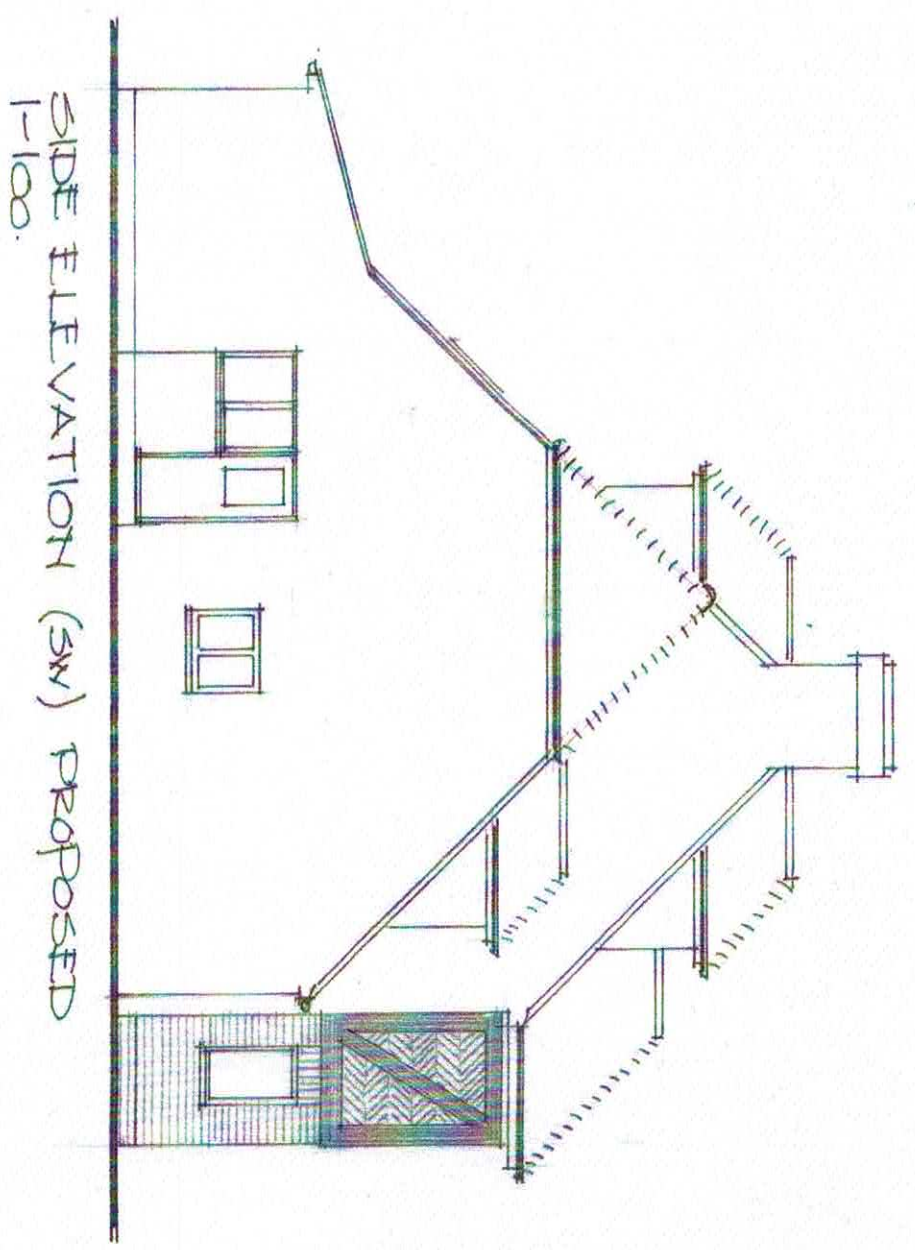

SIDE ELEVATION (SW) PROPOSED
1-100

PROPOSED ELEVATIONS.

APPROVED DRAWING BR/24/20/HH.

188 ALDWICK RD
BOGNOR REGIS
MARCH 2020
4