


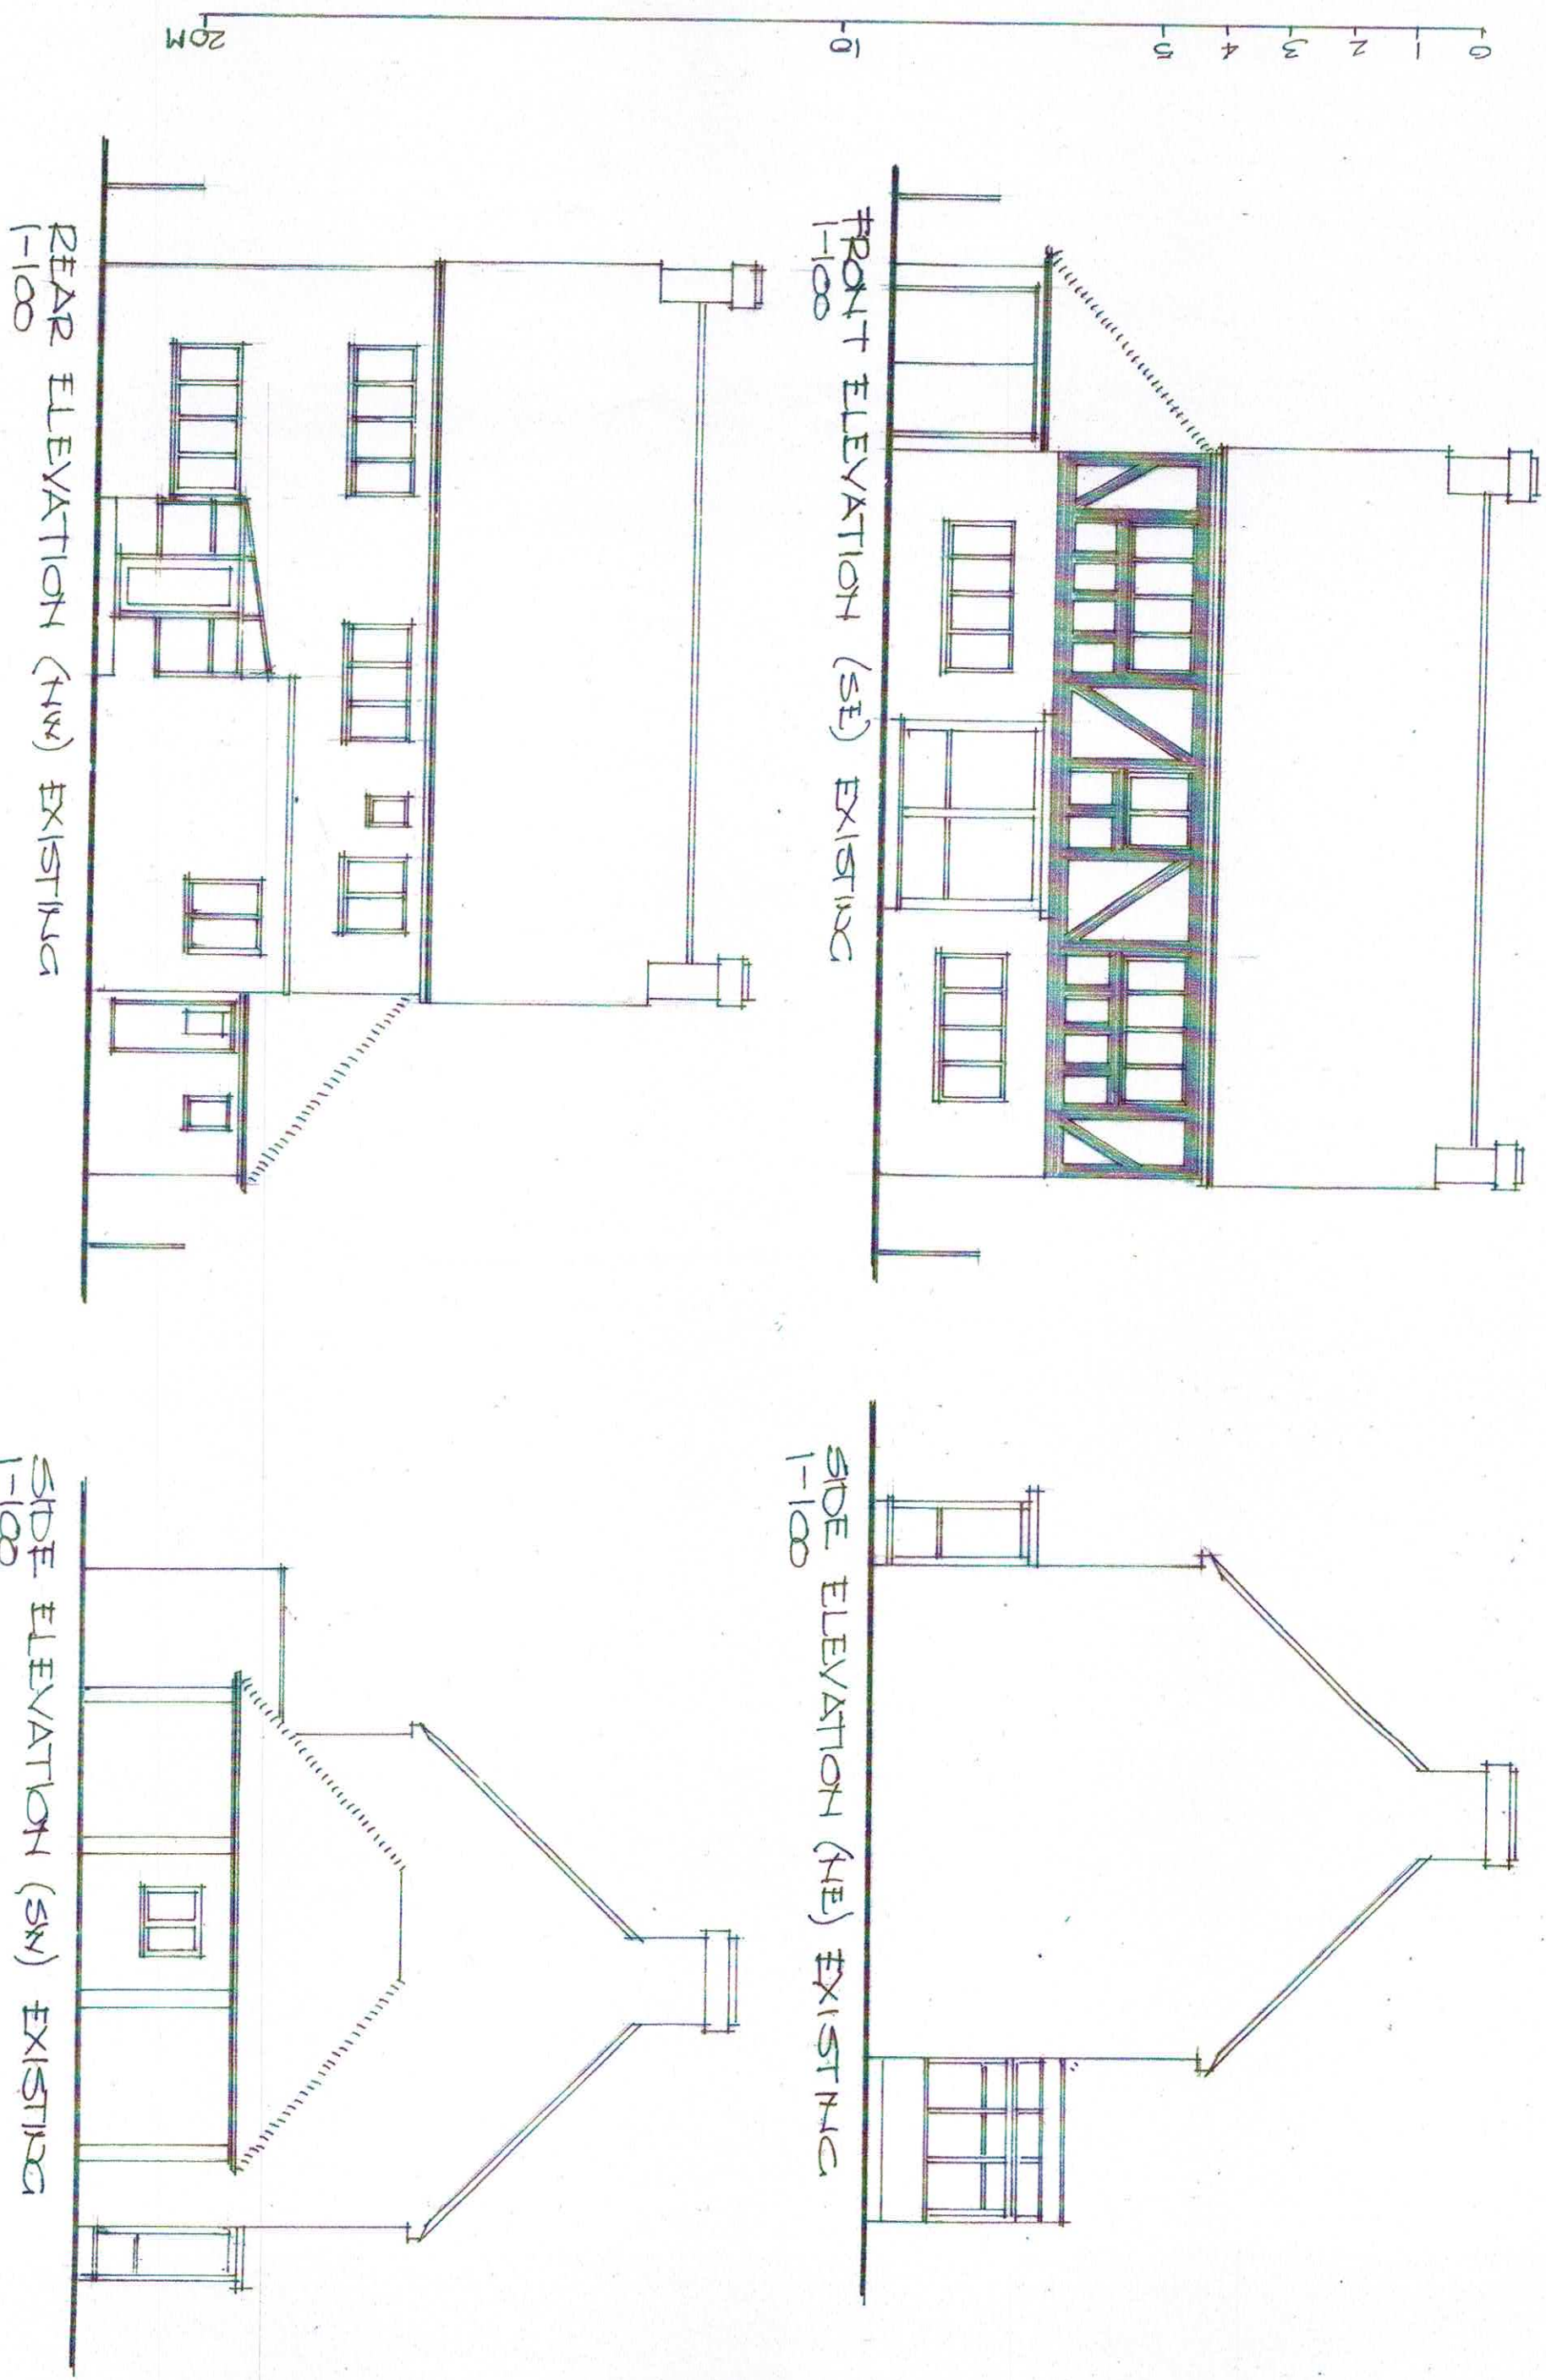

EXISTING ELEVATIONS

APPROVED DRAWING BR/04/20/HH

100 ALDWICK RD
BOGNOR REGIS
MARCH 2020