


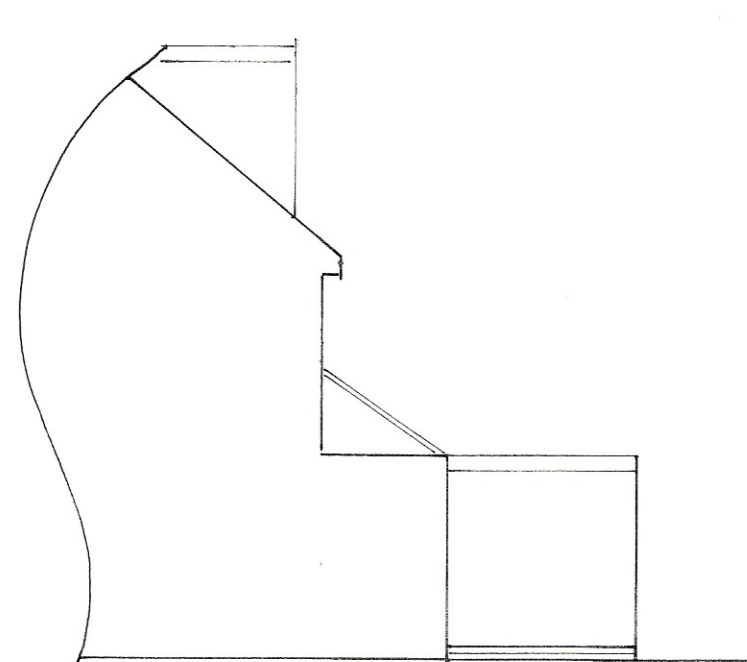


north




west


1 : 100

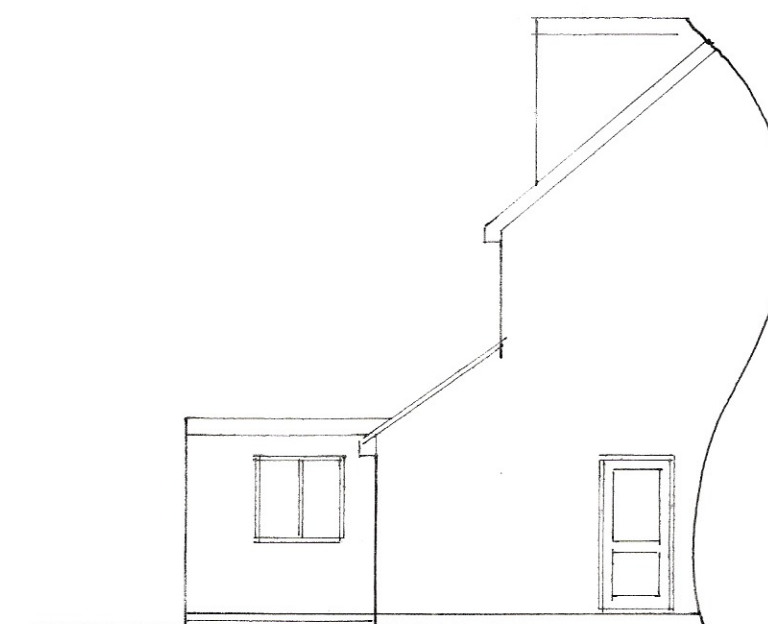

south

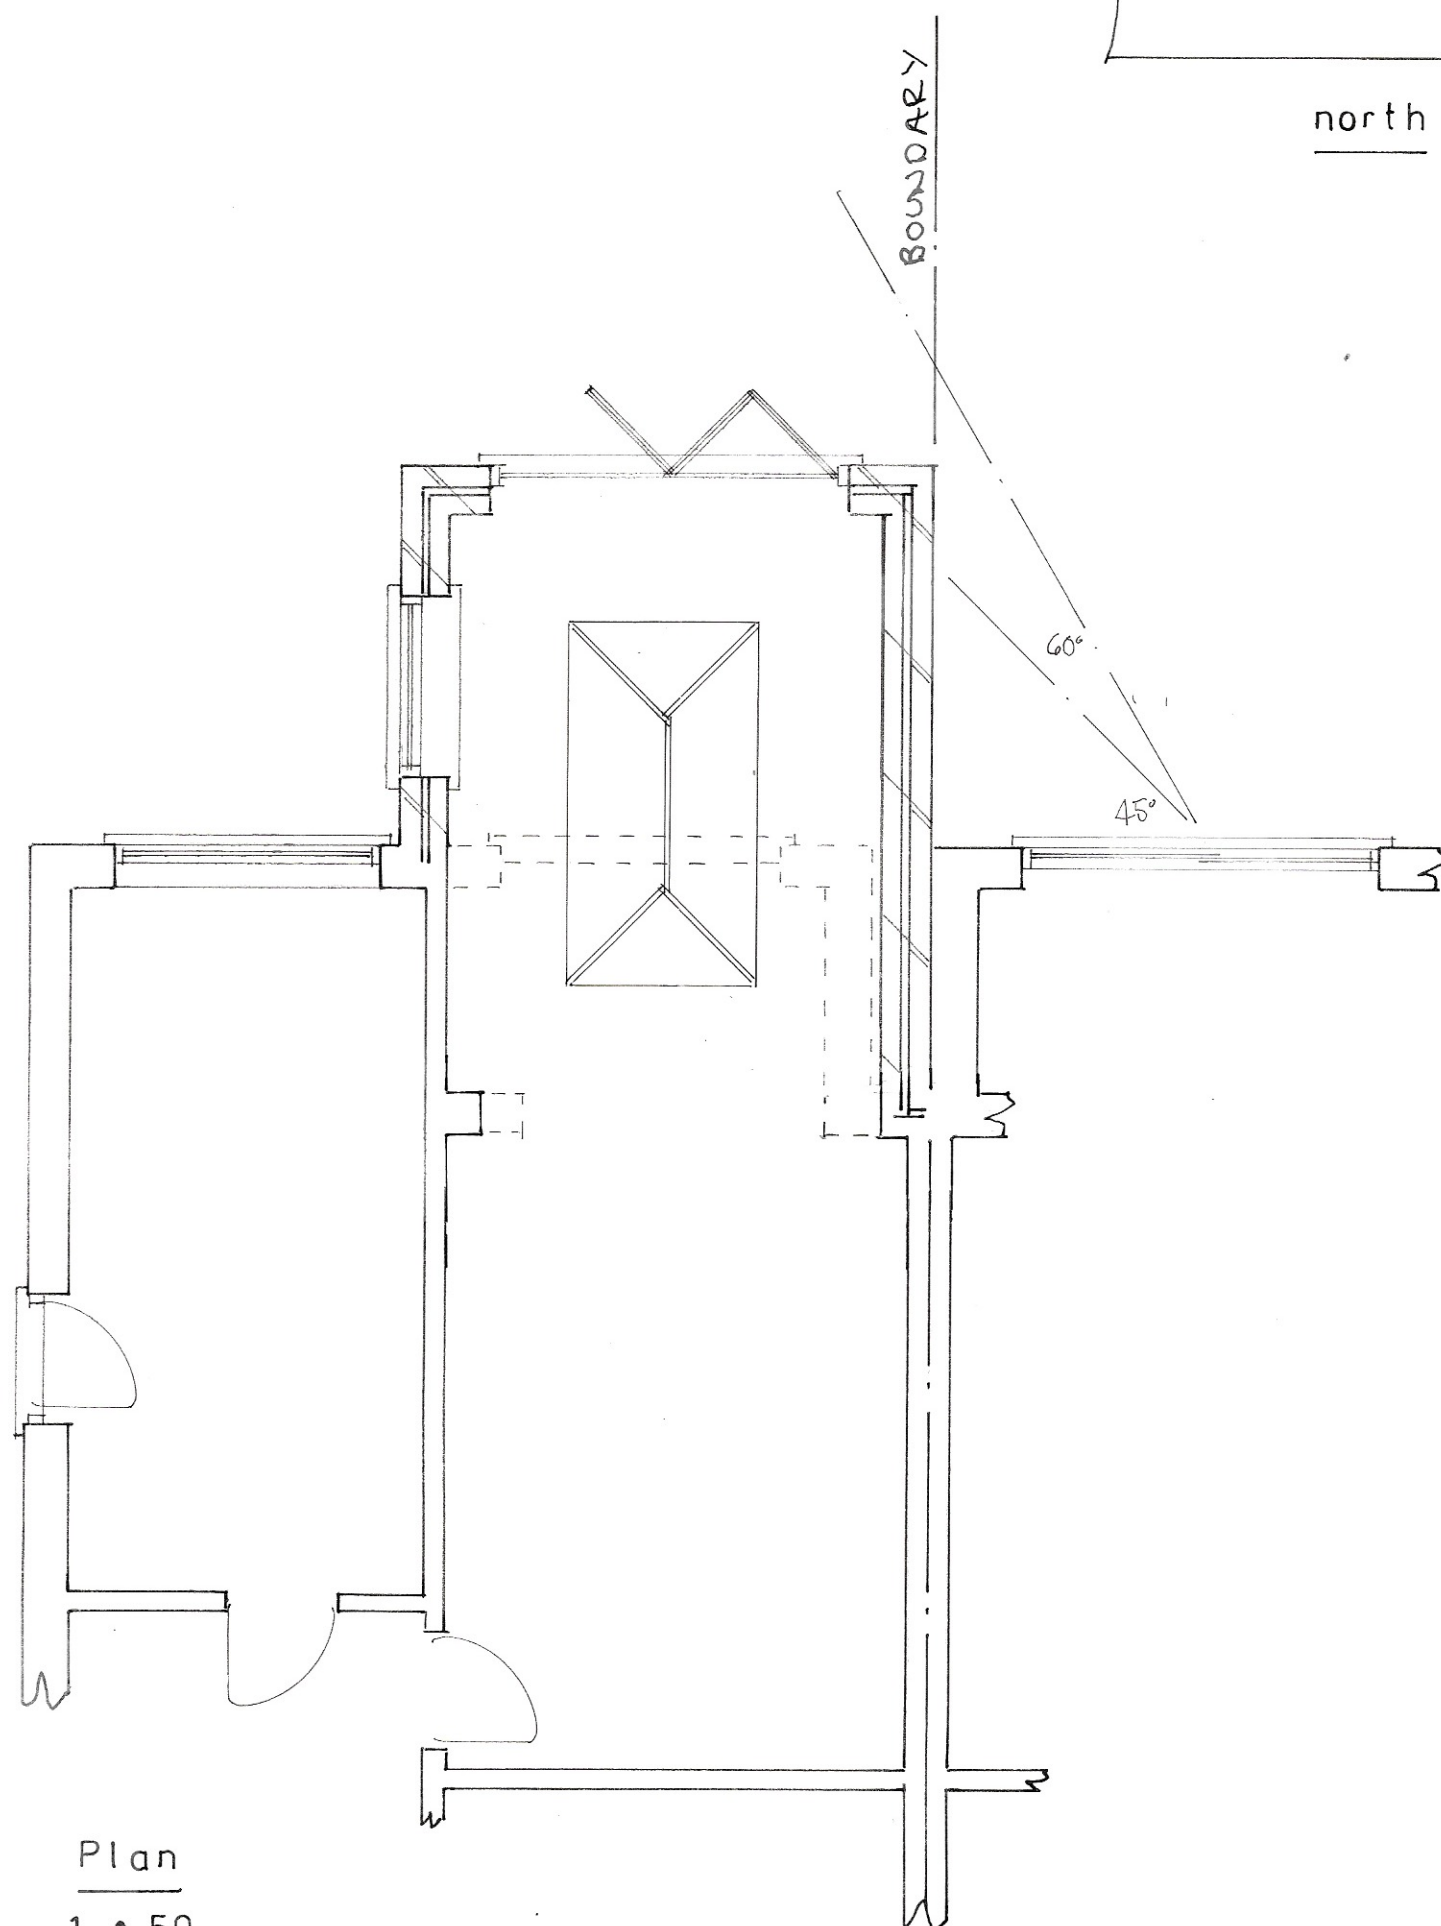

Plan
1 : 50

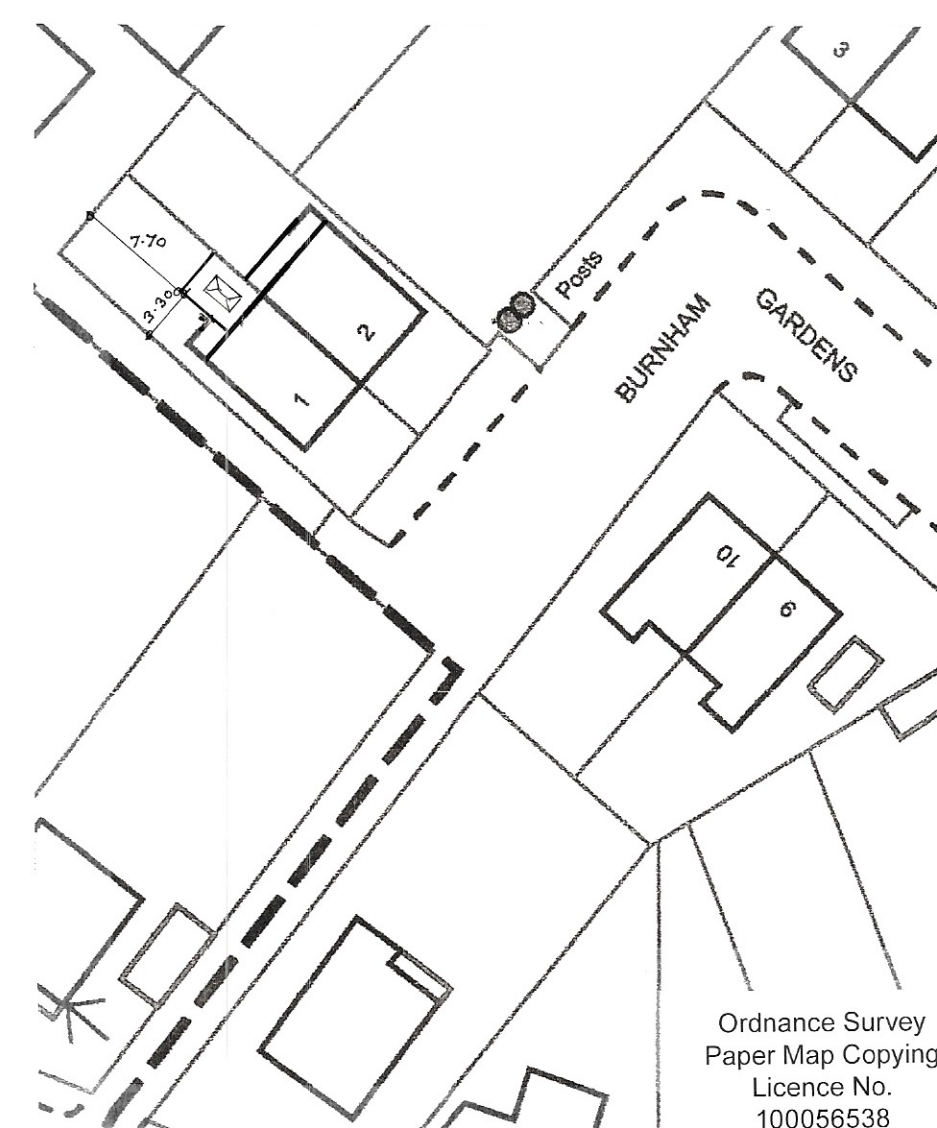

site plan
1 : 500



location plan
1 : 1250

Proposed

PROPOSED SINGLE STOREY EXTENSION AT 1, BURNHAM GARDENS, BOGNOR REGIS
FOR MR. & MRS. J. BRUMMELL.

sheet 1 of 2

Bryan Butcher
Rainbow Cottage
Nyetimber Lane
Bognor Regis PO21 3JX
01243 266871
07973 233442
bryan.butcher@btinternet.com
www.bryanbutcher.com