

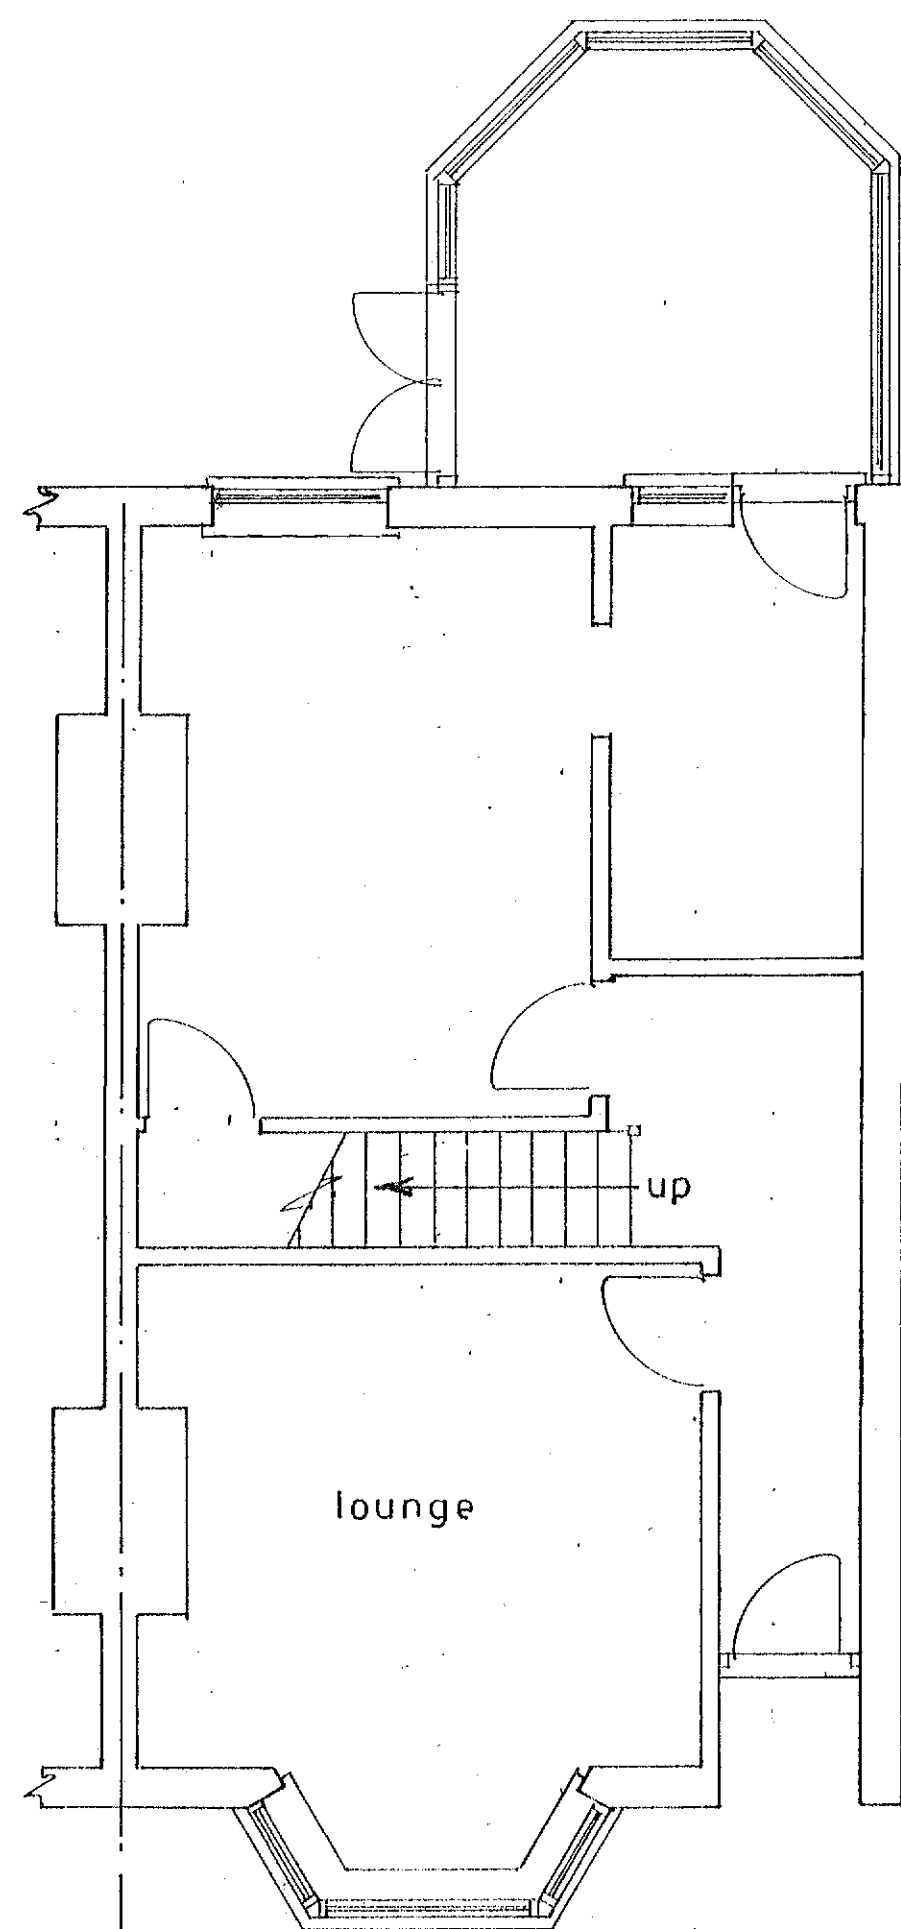


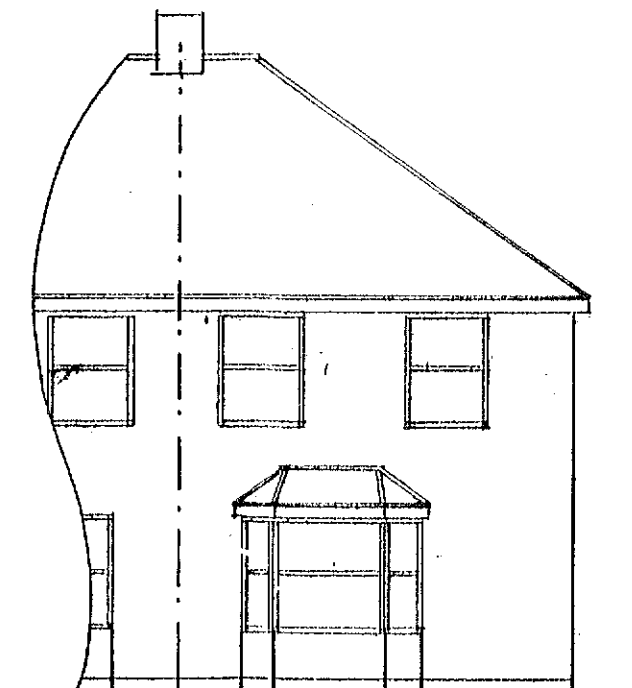


Ground floor plan

1 : 50

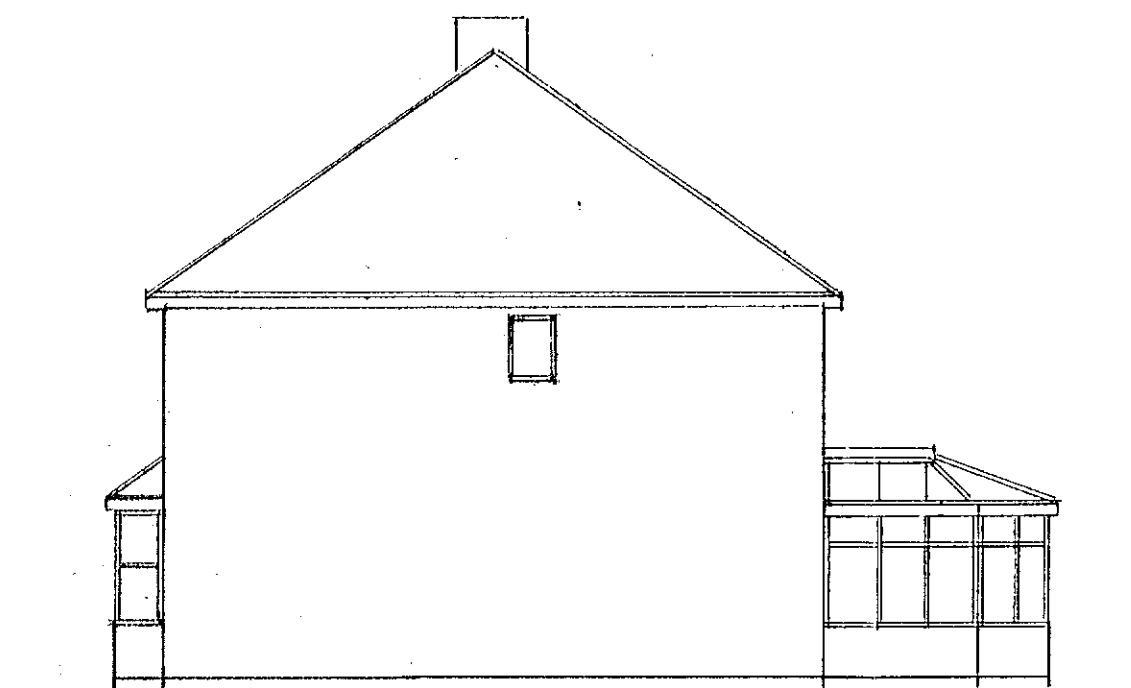


east

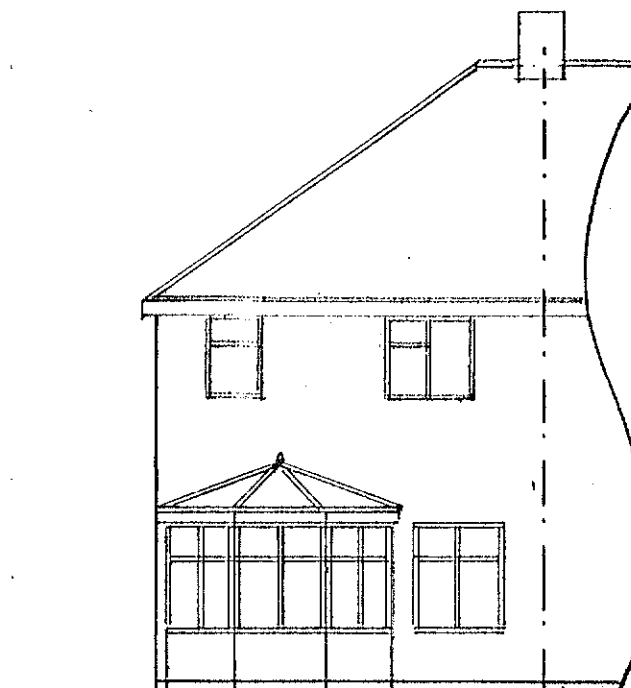


west

1 : 100

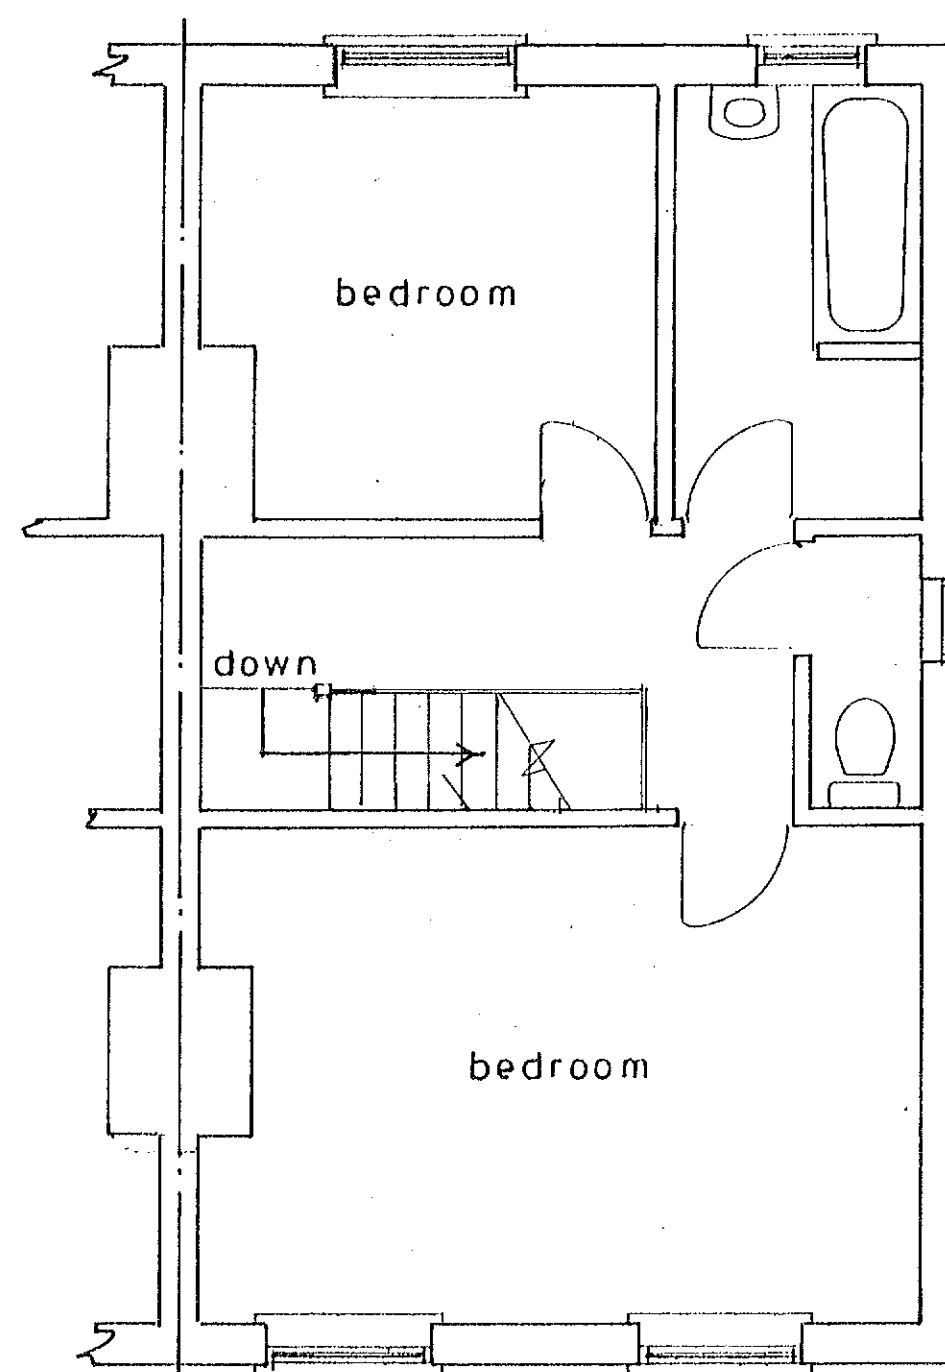


1st floor plan

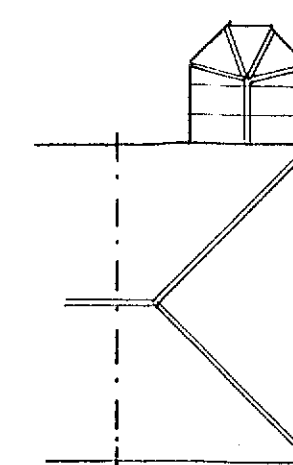


roof plan

1 : 200

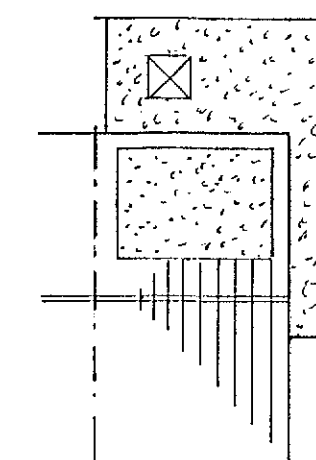

proposed roof plan

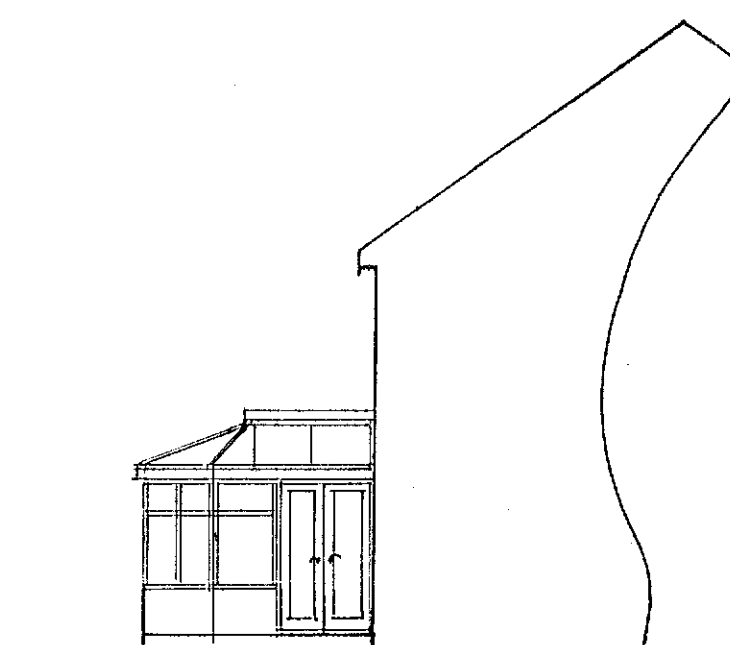

south

Existing

PROPOSED SINGLE STOREY EXTENSION AND LOFT CONVERSION TO FORM 2ND FLOOR
AT 3, WESTLOATS LANE, BOGNOR REGIS FOR MR.G.WOOD AND MRS.H.AUSTIN.

sheet 3 of 3

Bryan Butcher
Rainbow Cottage
Nyetimber Lane
Bognor Regis PO21 3JX
01243 266871
07973 233442
bryan.butcher@btinternet.com
www.bryanbutcher.com