


NOTE:
All dimensions to be verified on site by the Contractor prior to the commencement of any work or the production of any fabrication drawings. All discrepancies to be immediately reported to the Contract Administrator.

This drawing is to be read in conjunction with all other relevant Peter Minnett and Partners Ltd drawings, specification of works and all other appointed consultants drawings and specifications.

This drawing is the property of Peter Minnett and Partners Ltd. Copyright is reserved by them unless otherwise agreed by written consent of Peter Minnett and Partners Ltd.

All construction work to comply with Local Authority codes and Building Regulations, British Standards and other regulations applicable to both design and execution of the work.

Do not scale off this drawing

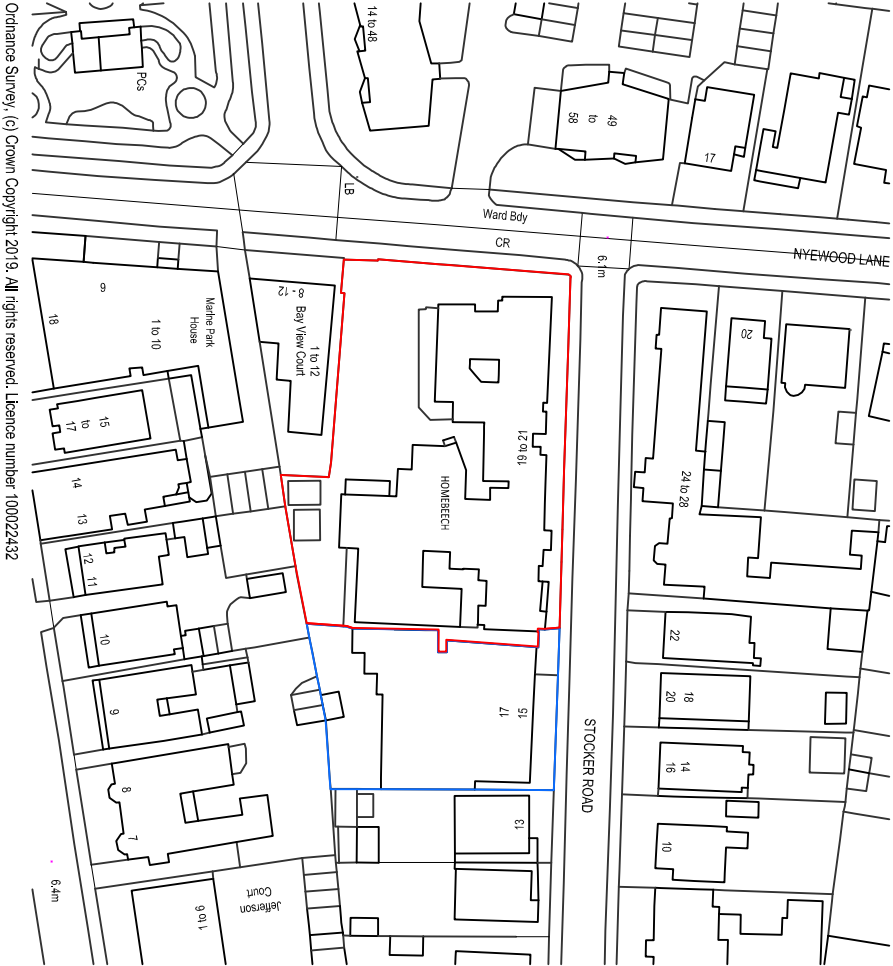

Location Plan



VISUAL SCALE 1:1250 @ A3

PETER MINETT & PARTNERS LTD

Building Design and Project Management Consultants

11 Kings Road Fleet Hampshire GU51 AA

Tel: 01252 612816

email: admin@peterminett.co.uk

Client:

Saffronland Homes

Project name:

Homebeech

**21 Stocker Road, Bognor Regis
West Sussex, PO21 2QH**

Drawing:

Timber Shelter - Location Plan

Project number

6183

Date

23.10.19

Drawn by

wm

Checked by

gp

Scale

1 : 1250 @ A3

