


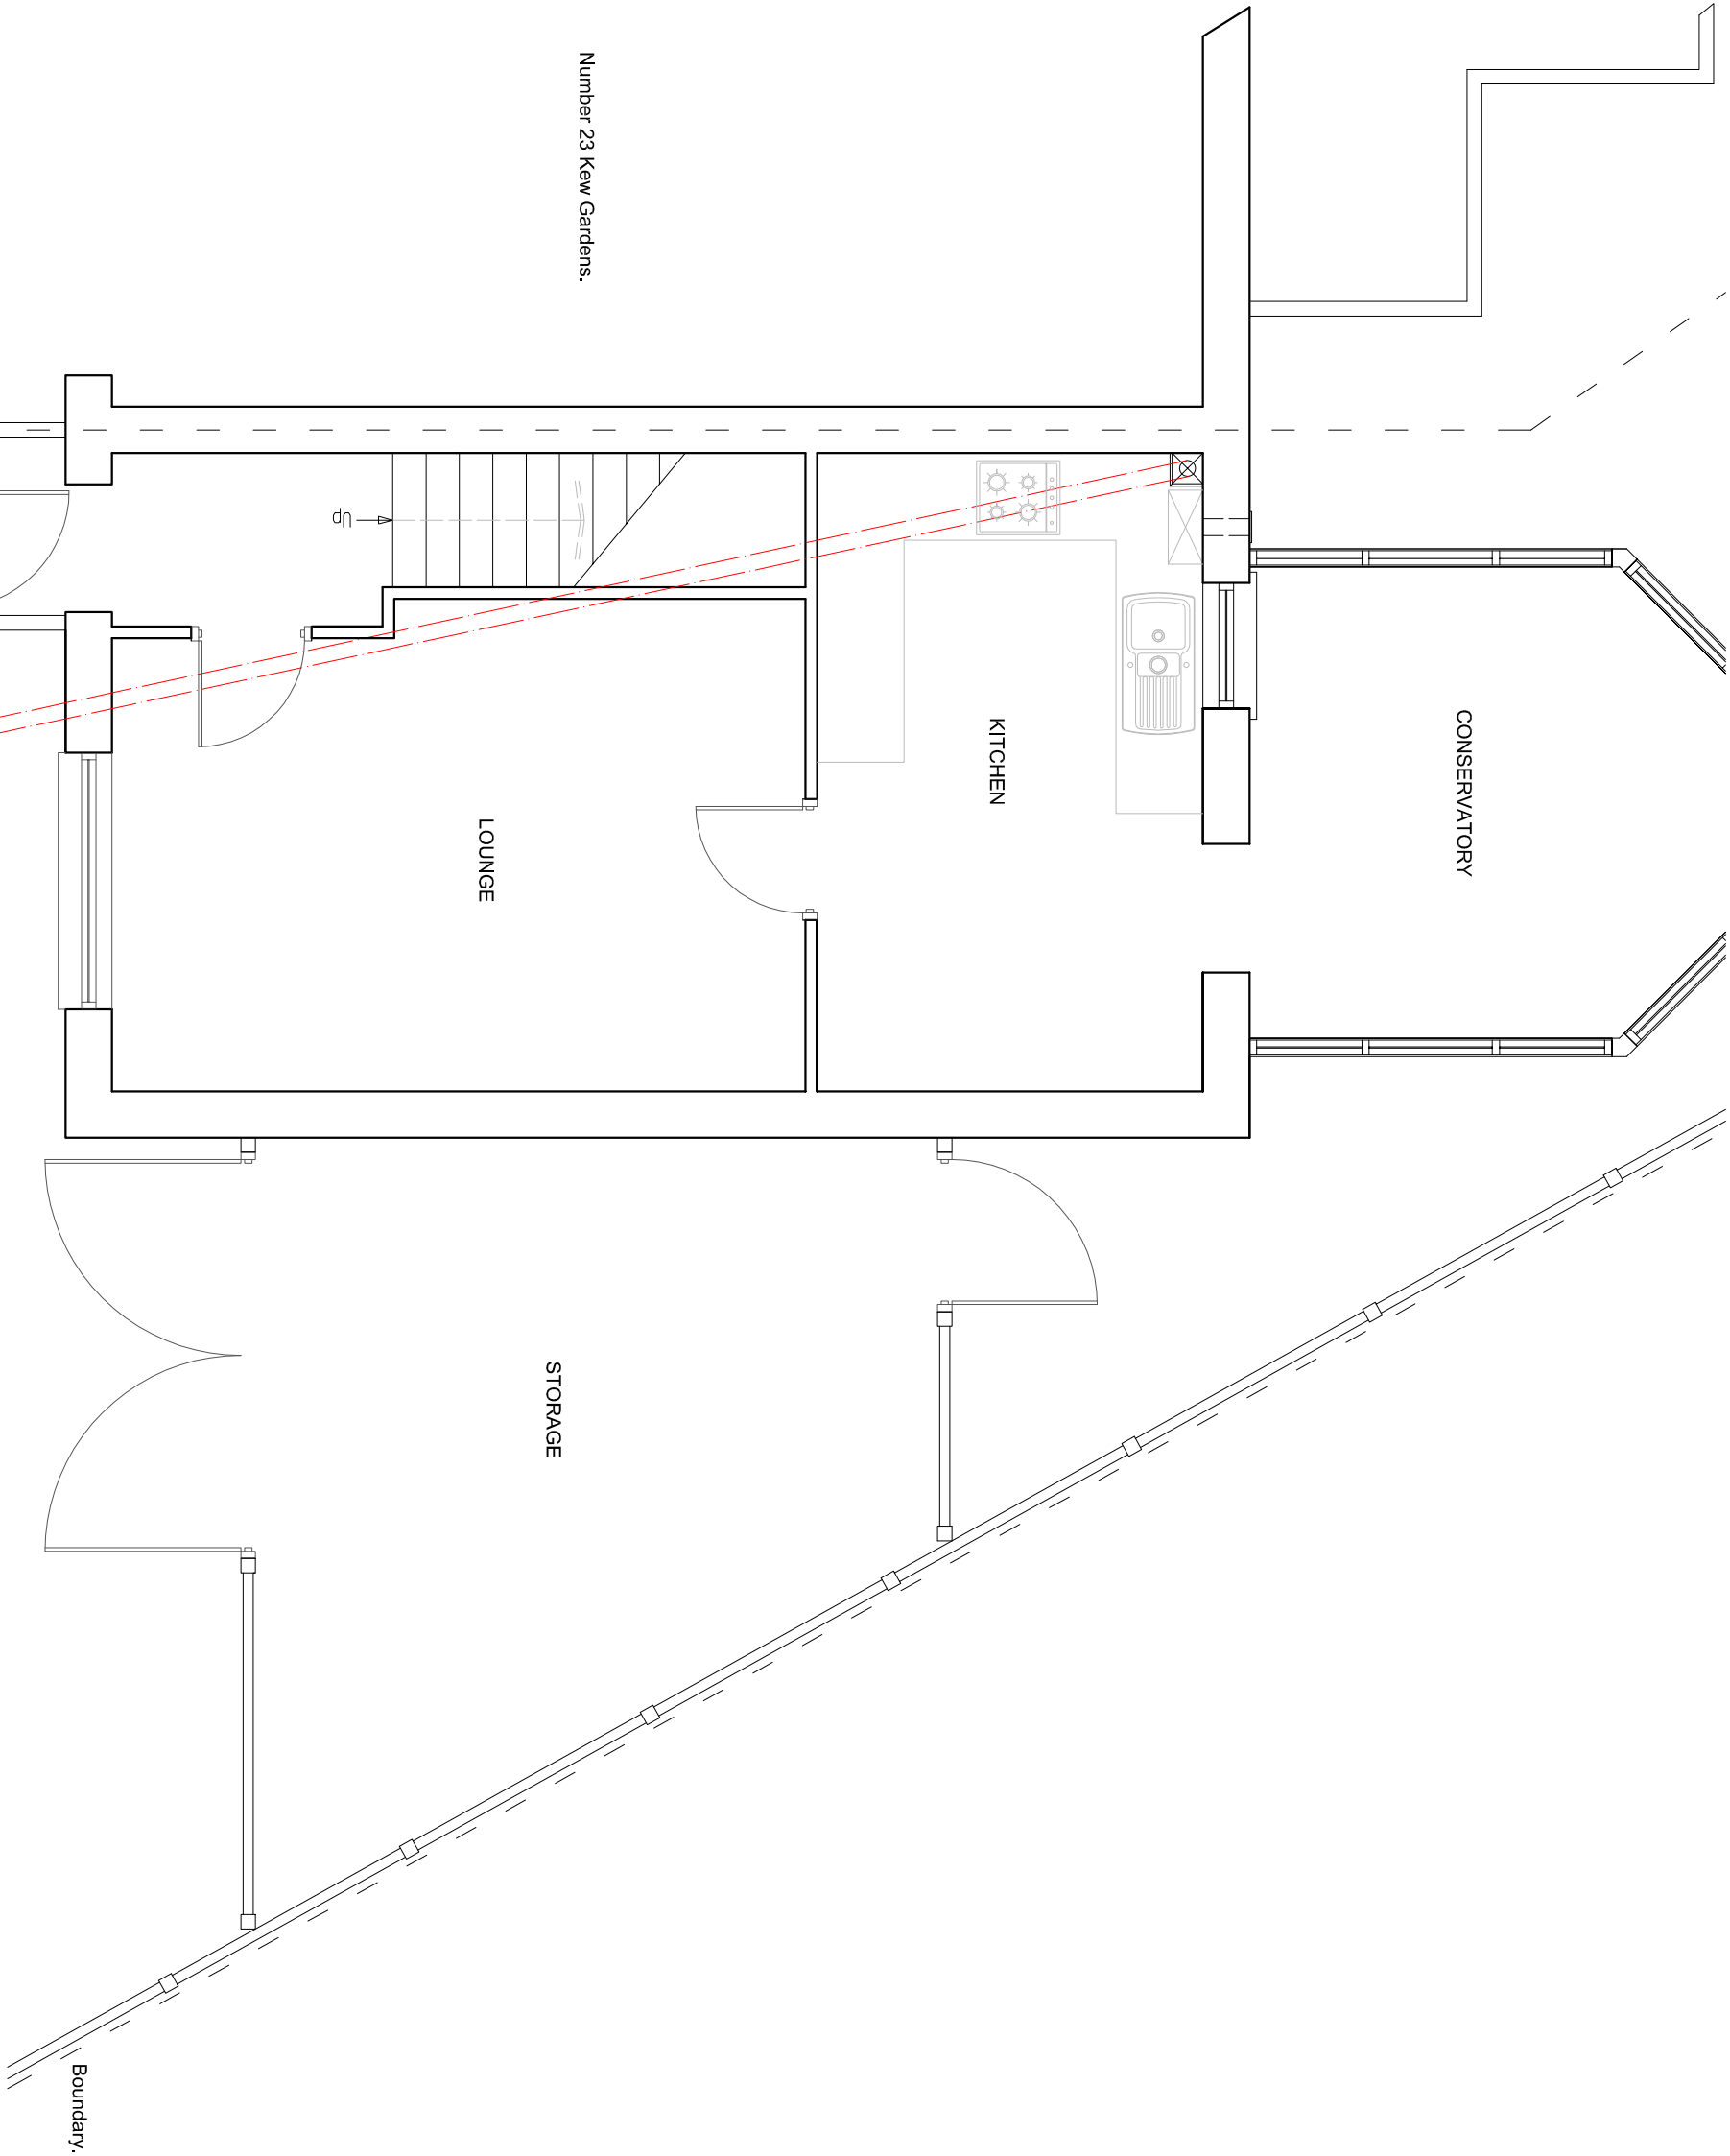

Number 23 Kew Gardens.

CONSERVATORY

KITCHEN


LOUNGE

STORAGE

Boundary.

Boundary.

Existing FW MH.
I. L. = 680 mm.

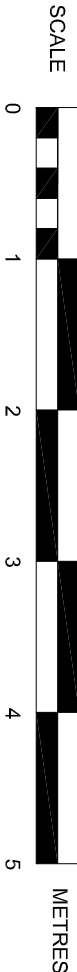

EXISTING GROUND FLOOR PLAN

SUSSEX BUILDING CONSULTANCY LIMITED

25 KEW GARDENS, BOGNOR REGIS,
WEST SUSSEX.

SCALE - 1/50 REV - DATE - 08/03/2020



LABC
partner
3 NORTHCOTE ROAD
BOGNOR REGIS
PO21 5LZ
TEL/FAX - (01243) 861379