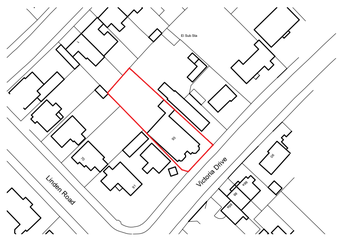

EXISTING LOCATION PLAN
1:1250

1:1250 @ A1
0 10 20 30 40m
1:1250

N

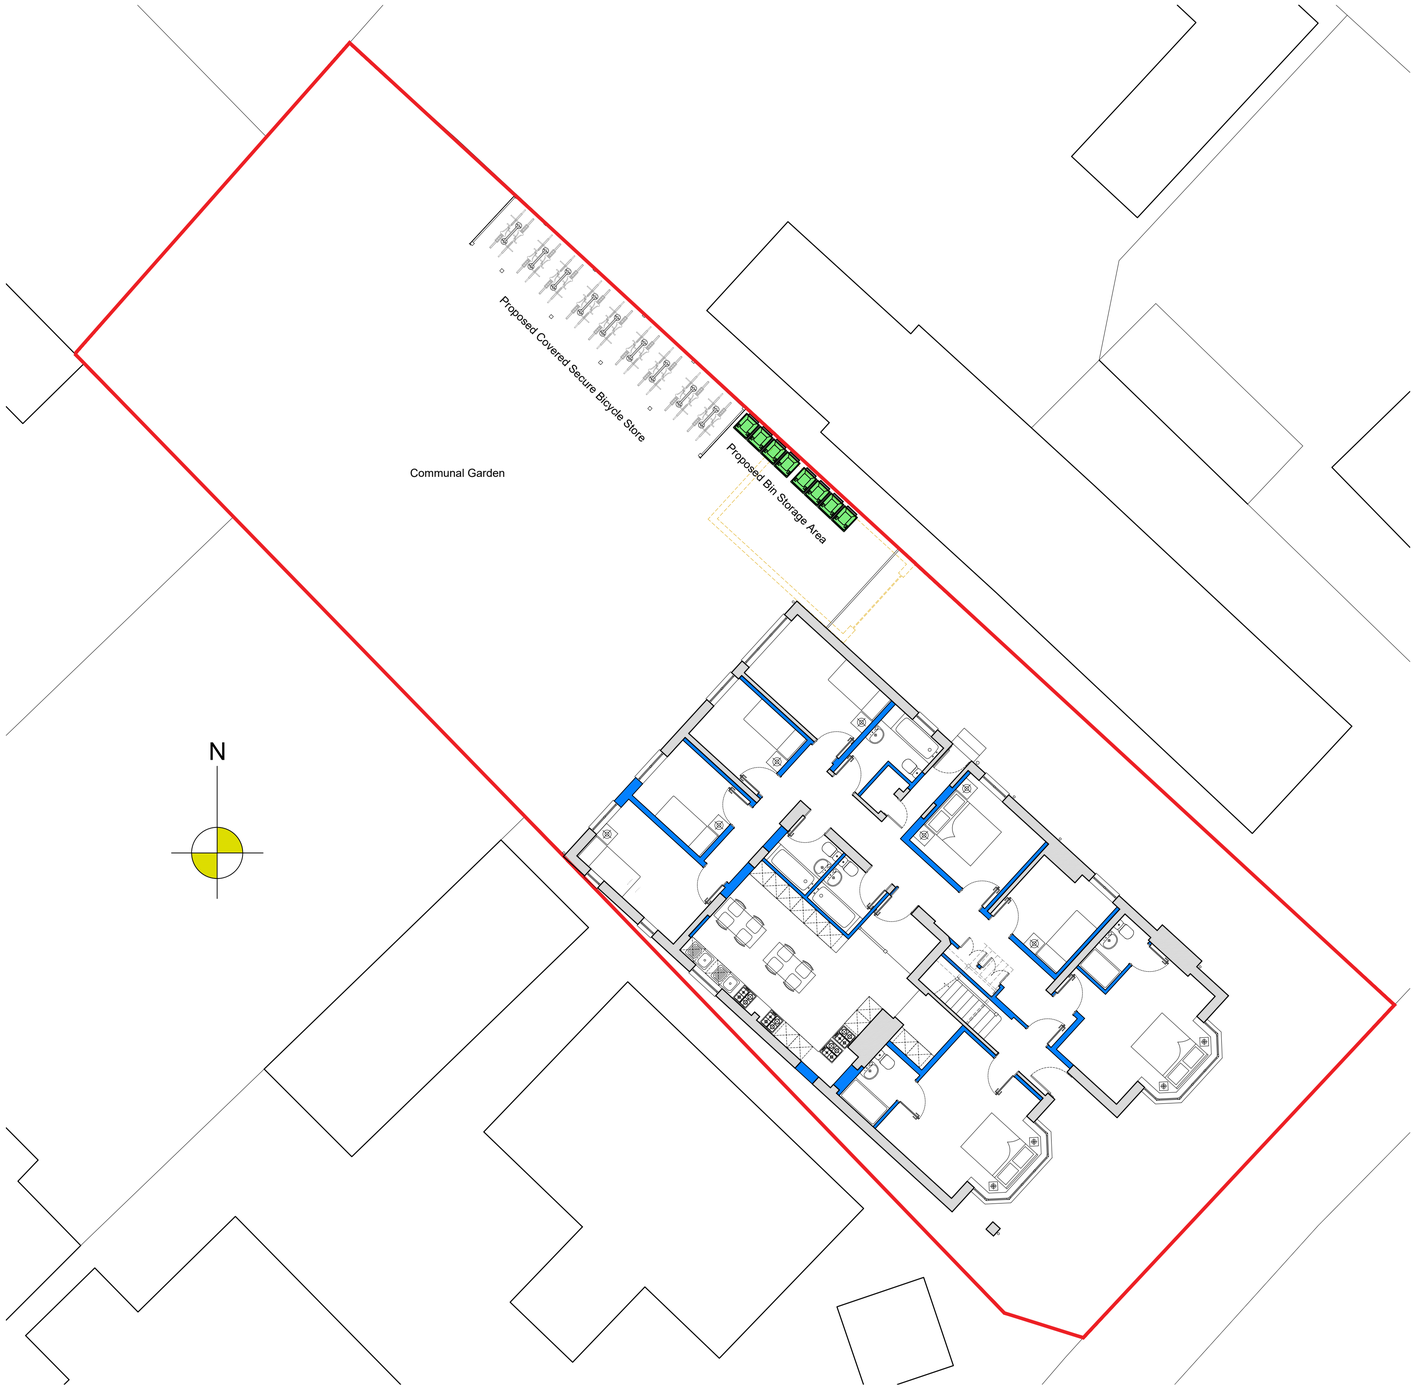

N

PROPOSED SITEBLOCK PLAN
1:100

1:100 @ A1
0 1 2 3m
1:100

notes:

revisions: A | 07.02.2022 | SCR | Amended to reflect measured survey

Ordnance Survey (c) Crown Copyright 2022. All rights reserved. Licence number 100022432

0 100mm @A1

NOTE: The contractor is responsible for checking all site dimensions and levels. These should be checked prior to the ordering of any components and before the commencement of the works. All discrepancies should be brought to the attention of the Contract Administrator

Tommy
Selwood Lodge
Bognor Regis
drawing information

title: Site & Location Plans

R & R DESIGN STUDIO LTD

status:	Preliminary
date:	January 2022
scale:	1:100/1250@A1
drawn:	SCR
chk'd:	GR

job: 1133 dwg: 1100 rev: A