



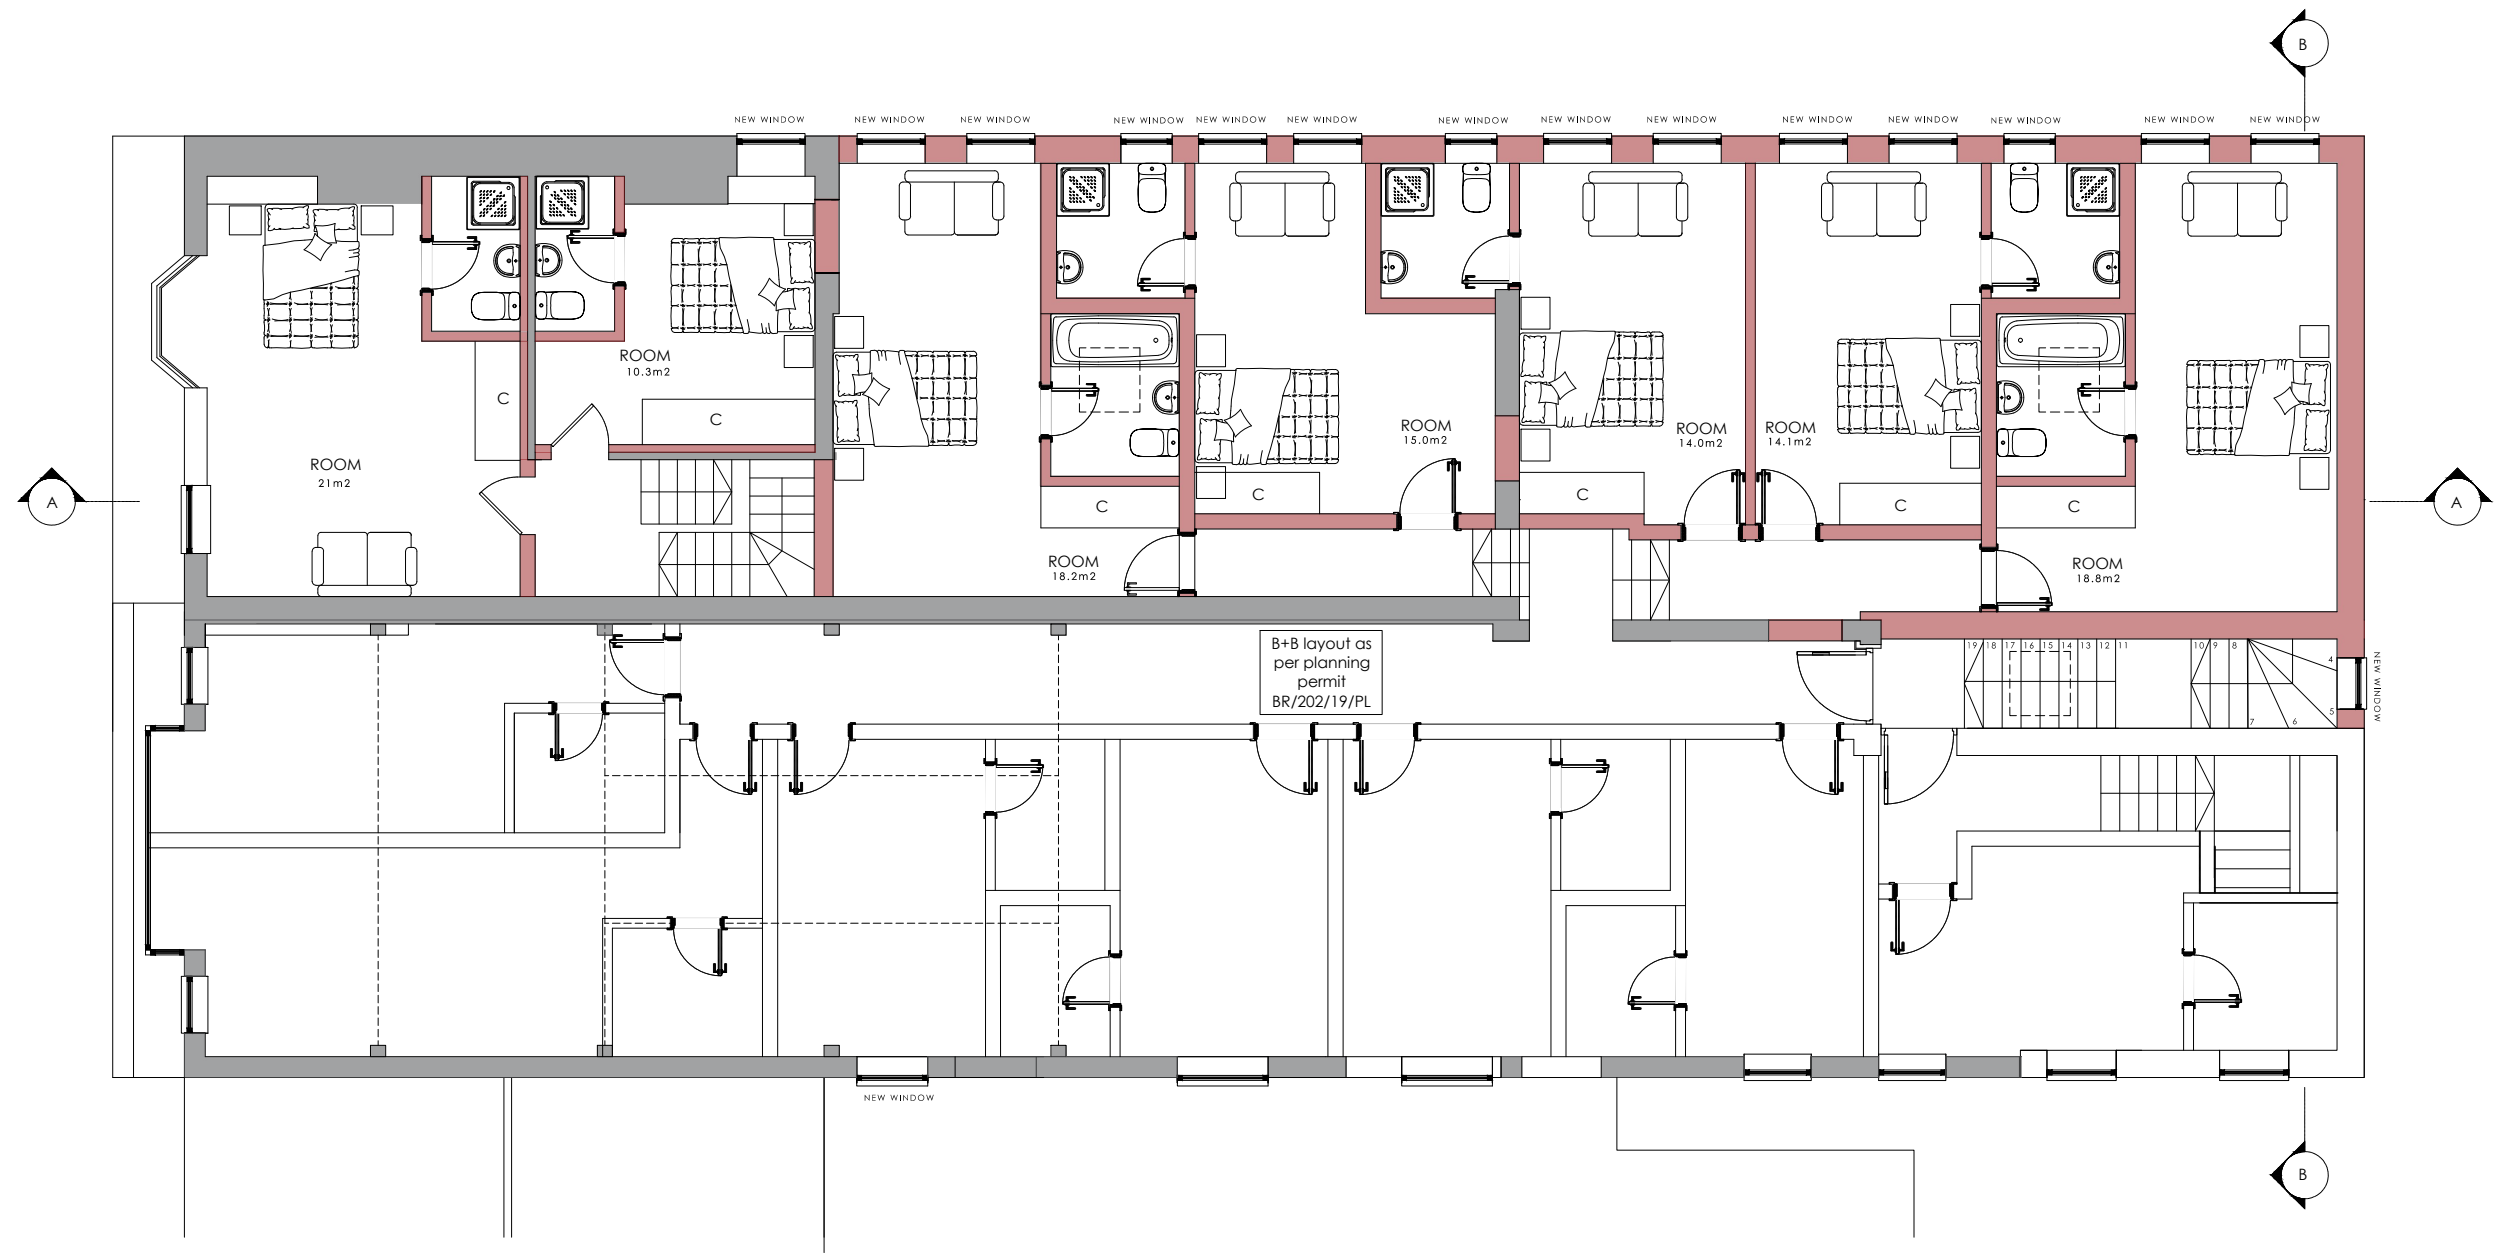

FIRST FLOOR 1:100 @ A3

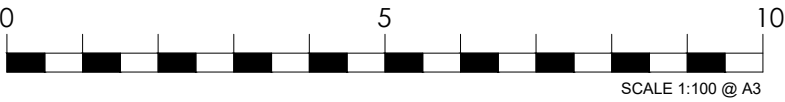

PROJECT TITLE	DRAWING TITLE		No	REVISION	DATE
	Proposed First Floor				
	STATUS				
	Planning Application				
Proposed conversion at 9 & 11a Station Road, Bognor Regis	SCALE	1:100 @ A3	DATE	21.12.2020	
	DRAWN BY	AP	DRAWING No	PL-350-12	