




Ordnance Survey, (c) Crown Copyright 2017. All rights reserved. Licence number 100022432

SITE BLOCK PLAN 1:500



Ordnance Survey, (c) Crown Copyright 2017. All rights reserved. Licence number 100022432

SITE LOCATION PLAN 1:1250

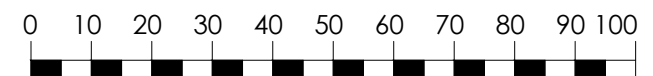

PROJECT TITLE Proposed conversion at 9-11a Station Road, Bognor Regis	DRAWING TITLE Existing Site & Location		No	REVISION	DATE
	STATUS Planning Application				
	SCALE 1:100 @ A3	DATE 21.12.2020			
	DRAWN BY AP	DRAWING No PL-350-01			