



from
**Southern
Water**

Planning and Development Services
Arun District Council
Arun Civic Centre
Maltravers Road
Littlehampton
West Sussex
BN17 5LF

Your ref
BR/2/21/PL

Our ref
PLAN-037124

Date
18/02/2021



Dear Sir/Madam,

Proposal: Change of use from commercial on ground floor & dwelling on first floor & conversion to the ground floor, first floor, loft & new first floor over the garage area to create bed & breakfast accommodation. This site is in CIL Zone 4 (Zero Rated) as other development.

Site: BR/2/21/PL: - 9-11, Station Road, Bognor Regis, PO21 1QD.

Thank you for your letter dated 15/01/2021.

Southern Water requires a formal application for any new connection to the public foul sewer to be made by the applicant or developer.

To make an application visit: southernwater.co.uk/developing and please read our New Connections Services Charging Arrangements documents which are available on our website via the following link: southernwater.co.uk/connection-charging-arrangements

In situations where surface water is being considered for discharge to our network, we require the below hierarchy for surface water to be followed which is reflected in part H3 of the Building Regulations. Whilst reuse does not strictly form part of this hierarchy, Southern Water would encourage the consideration of reuse for new developments.

- Reuse
- Infiltration
- Watercourse
- Storm sewer
- Combined Sewer

Guidance on Building Regulations is here:

gov.uk/government/publications/drainage-and-waste-disposal-approved-document-h

Southern Water, Southern House, Yeoman Road, Worthing, West Sussex, BN13 3NX
southernwater.co.uk

Southern Water Services Ltd, Registered Office: Southern House, Yeoman Road, Worthing, West Sussex, BN13 3NX Registered in England No. 2366670

The applicant should be advised that a wastewater grease trap should be provided on the kitchen waste pipe or drain installed and maintained by the owner or operator of the premises. It should be noted that under the Water Industry Act 1991 it is an offence to "throw, empty, turn or permit to be thrown or emptied or to pass into any drain or sewer connecting with a public sewer... any matter likely to injure the sewer or drain or to interfere with the free flow of its contents."


It is possible that a sewer now deemed to be public could be crossing the development site. Therefore, should any sewer be found during construction works, an investigation of the sewer will be required to ascertain its ownership before any further works commence on site.

For further advice, please contact Southern Water, Southern House, Yeoman Road, Worthing, West Sussex, BN13 3NX [REDACTED]

Yours faithfully,

[REDACTED]
Joff Edevane
Growth Planning Lead
Business Channels

SOUTHERN WATER

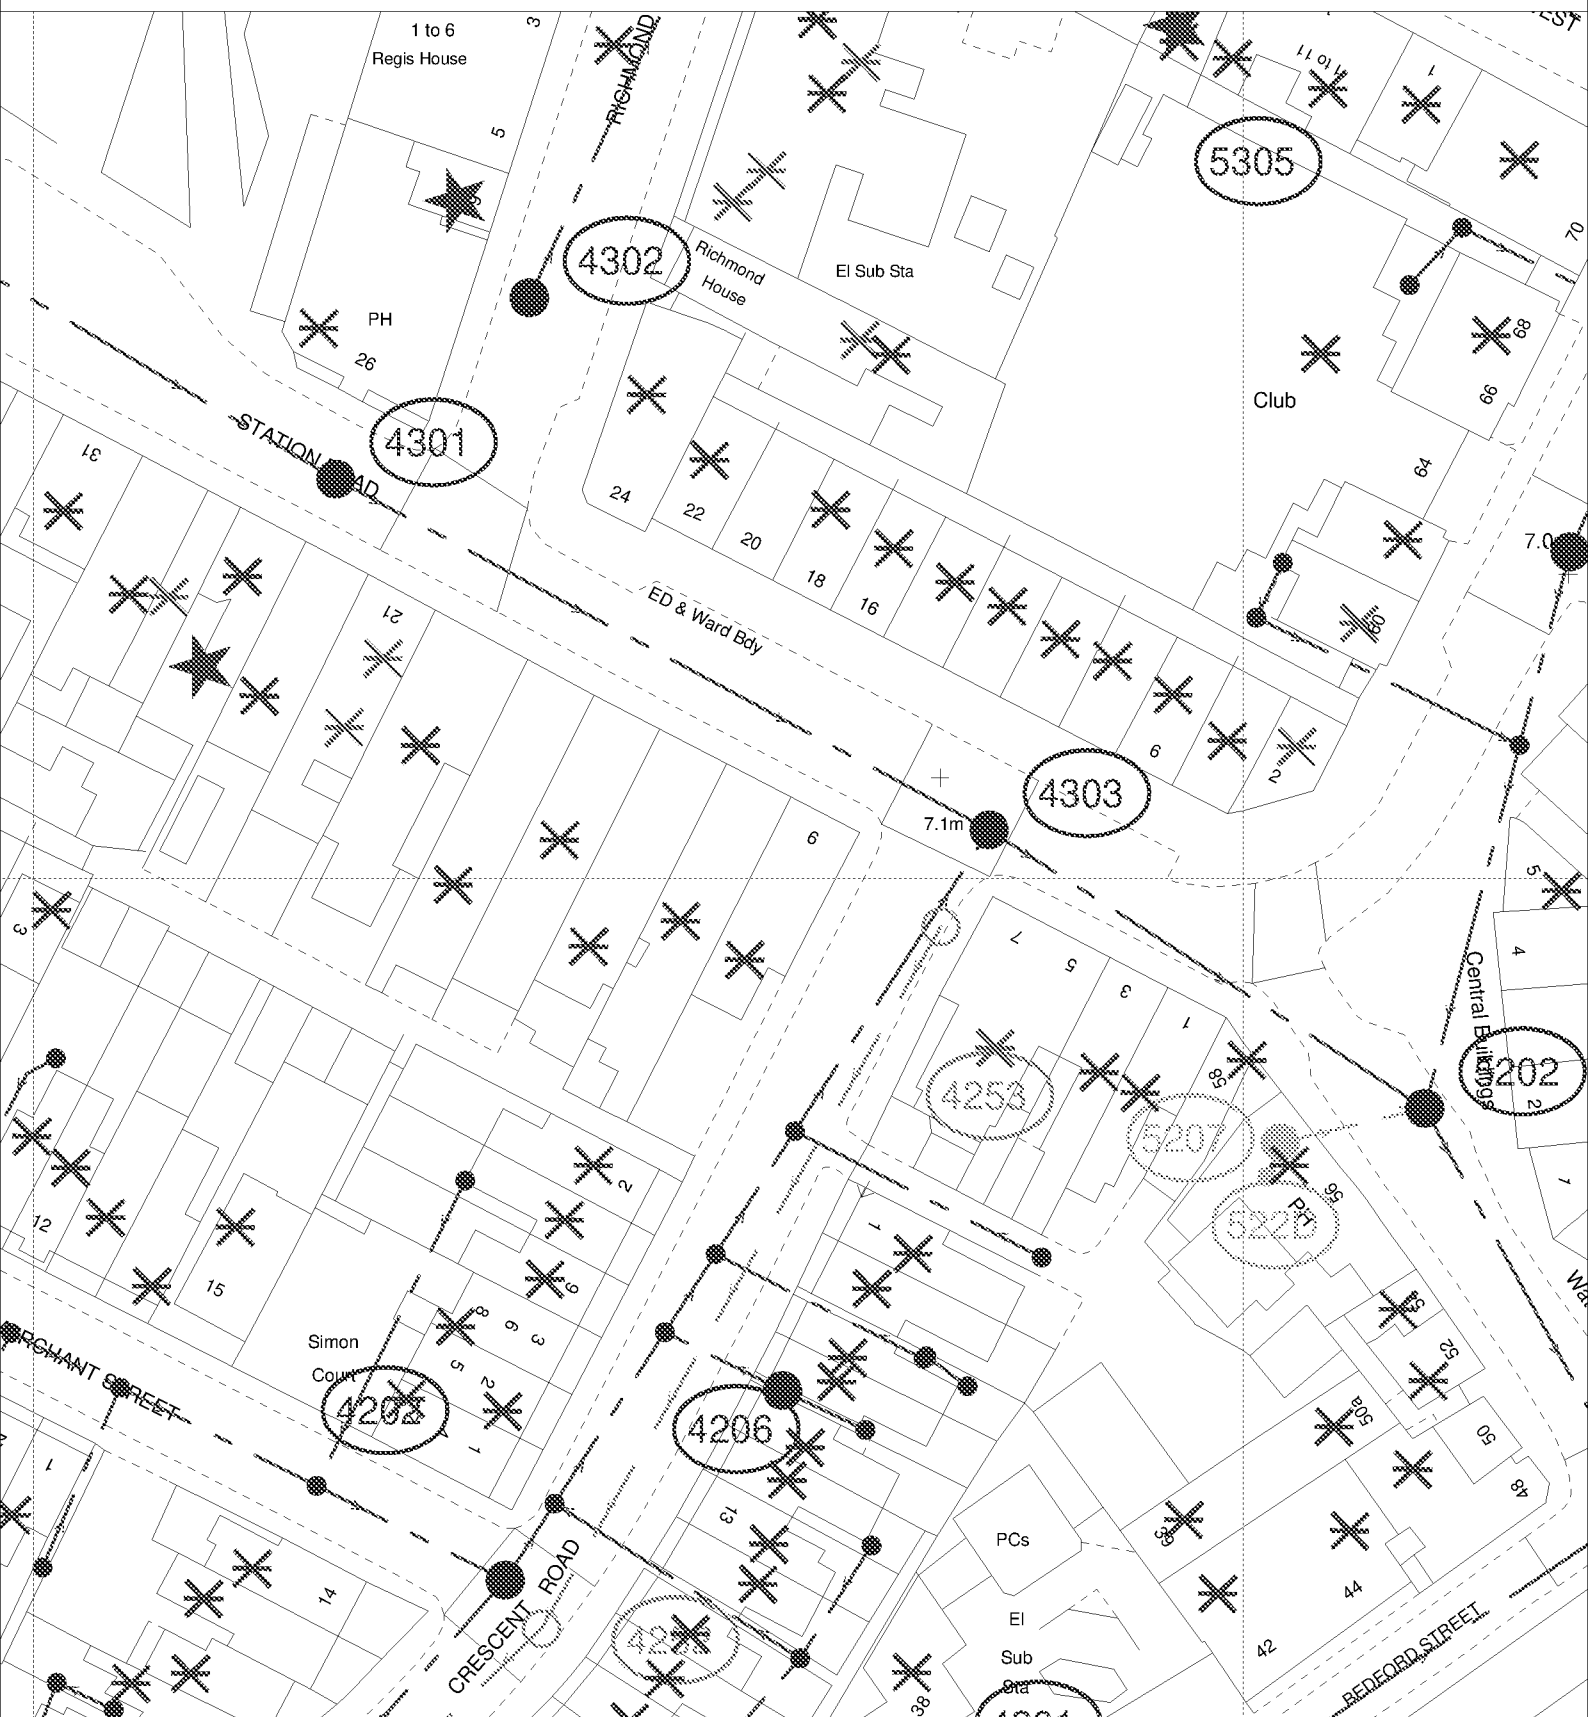

The positions of pipes shown on this plan are believed to be correct, but Southern Water Services Ltd accept no responsibility in the event of inaccuracy. The actual positions should be determined on site.

Based upon Ordnance Survey Digital Data with the permission of the controller of H.M.S.O. Crown Copyright Reserved Licence No. WU 298530

O.S. REF: SZ9399SW

Scale: 1:625

Screen Print

WARNING: BAC pipes are constructed of Bonded Asbestos Cement

WARNING: Unknown (UNK) materials may include Bonded Asbestos Cement

ARUN DISTRICT COUNCIL BR/2/21/PL



Printed By: sheetyv

Date: 17-2-2021

Southern Water MapGuide Browser

Requested By: