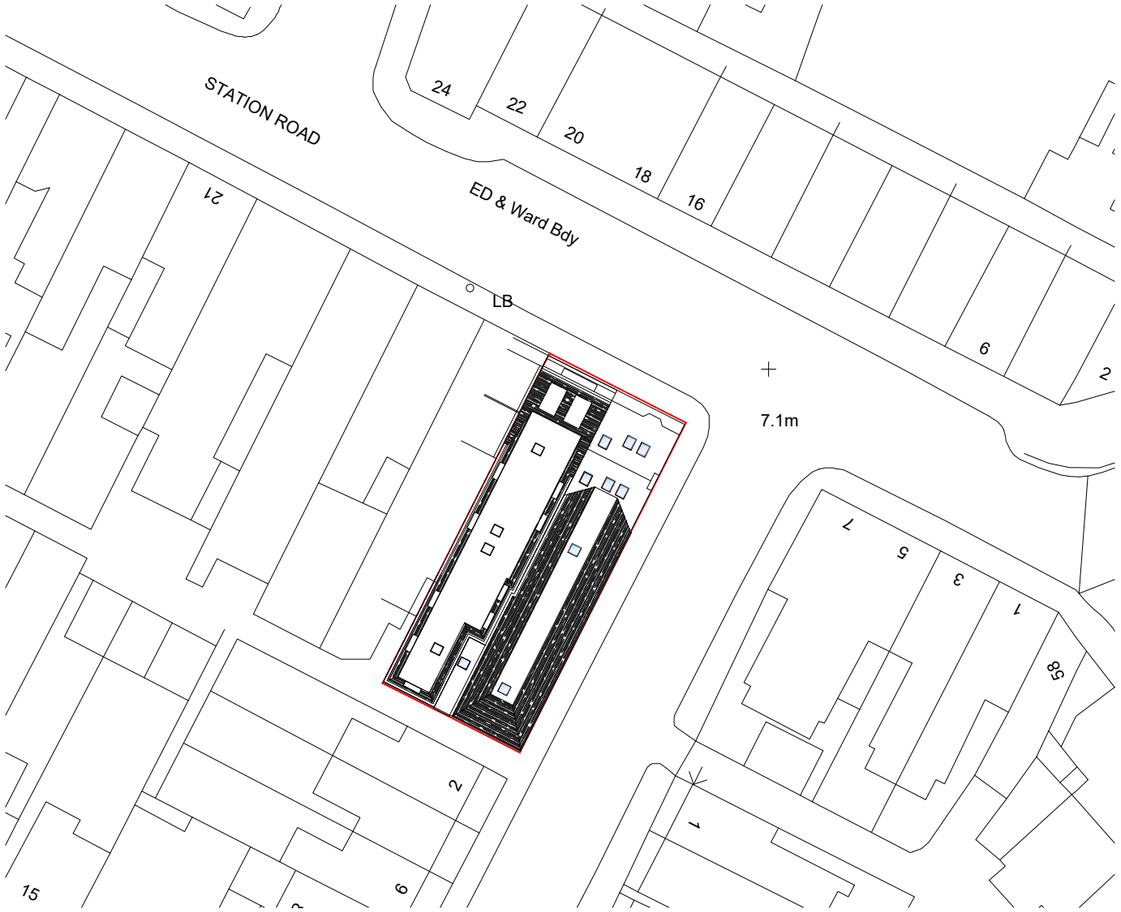

Ordnance Survey, (c) Crown Copyright 2017. All rights reserved. Licence number 100022432

SITE BLOCK PLAN 1:500

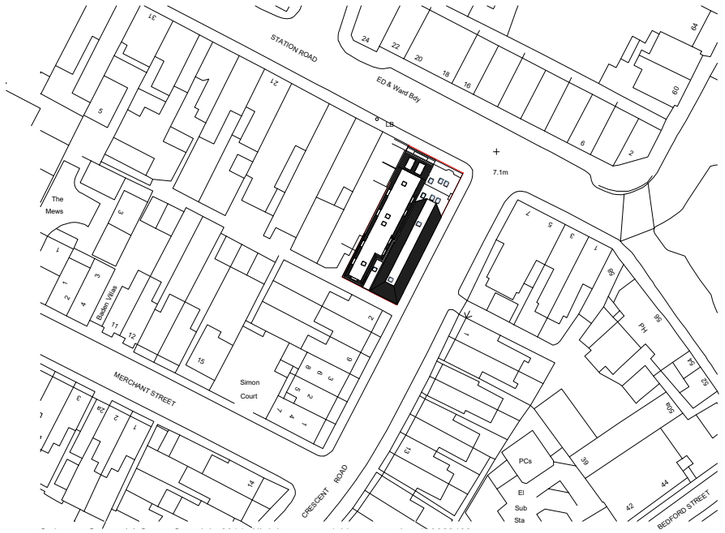

Ordnance Survey, (c) Crown Copyright 2017. All rights reserved. Licence number 100022432

SITE LOCATION PLAN 1:1250

0 10 20 30 40 50

0 10 20 30 40 50 60 70 80 90 100

look. design | planning | build
lookdesignandbuild.co.uk
e: office@lookdesignandbuild
t: 01243 672 755

© this drawing is the copyright of look. design + build [l.db]. L.db design responsibility is limited to the design of the permanent works as finally constructed by l.db as part of the design + build service.

ARUN DISTRICT COUNCIL BR/272/21

PROJECT TITLE	DRAWING TITLE			No	REVISION	DATE
Proposed conversion at 9 & 11a Station Road, Bognor Regis	Proposed Site & Location			A	Amended to planners comments	03.03
	STATUS: Planning Application					
	SCALE: 1:100 @ A3	DATE: 21.12.2020				
	DRAWN BY: AP	DRAWING No: PL-350-10				