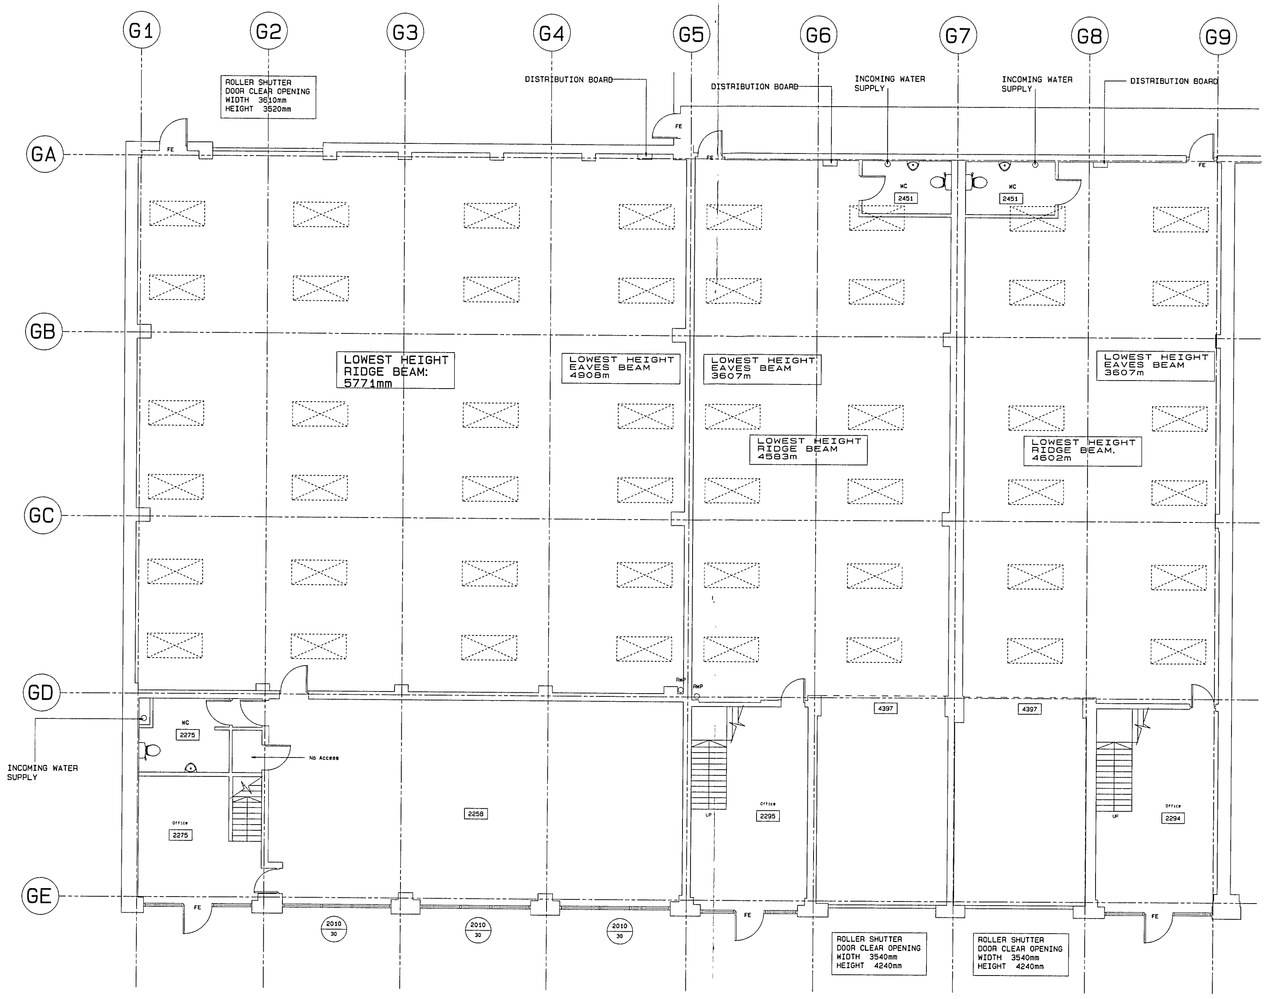

UNIT 1 GROUND FLOOR

UNIT 2 GROUND FLOOR

Existing Floor plan

IT EQUIPMENT - TO BE INSTALLED		
KEY	POSITION	EQUIPMENT
A	NUMBER AREA	1 NO. VISION 1 NO. TELEPHONE
A	GENERAL OFFICE	1 NO. VISION 1 NO. TELEPHONE 1 NO. REMOTE PRINTER 1 NO. FAX MACHINE
A	CAD OFFICE	1 NO. CAD STATION 1 NO. CAD PLOTTER / PRINTER 1 NO. TELEPHONE
A	TRADE COUNTER	1 NO. VISION 1 NO. TELEPHONE 1 NO. CARD READER 1 NO. DOT MATRIX PRINTER

HJ DOOR CODES	
(01)	838 fire door with V P
(02)	838 fire door plain
(03)	762 fire door plain
(04)	926 fire door plain
(05)	10 pane doors

FLOORING CODES
(A) CARPET
(B) VINYL

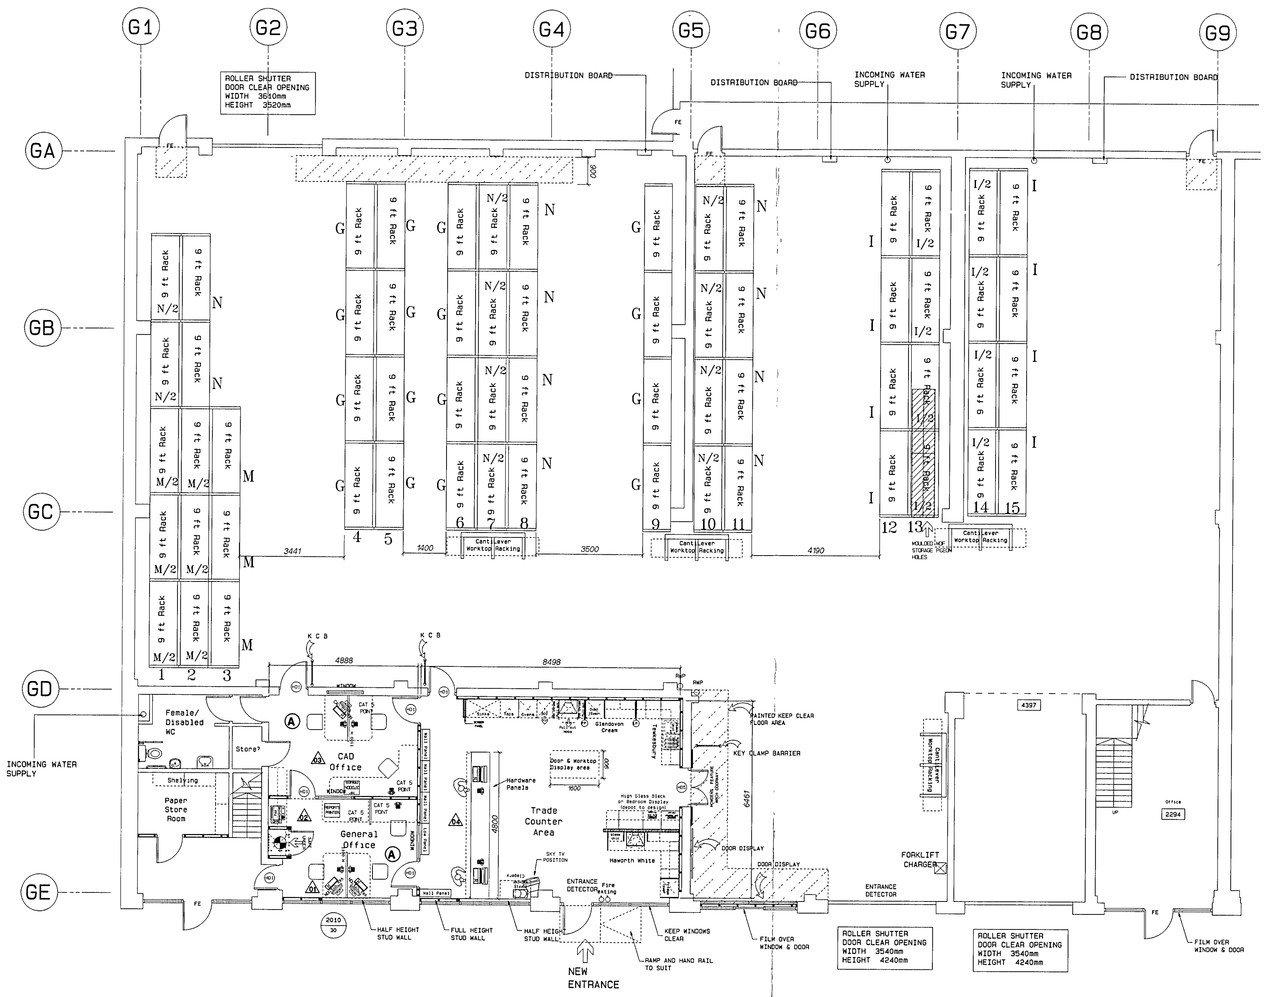

UNIT 1 GROUND FLOOR

UNIT 2 GROUND FLOOR

Proposed Floor plan

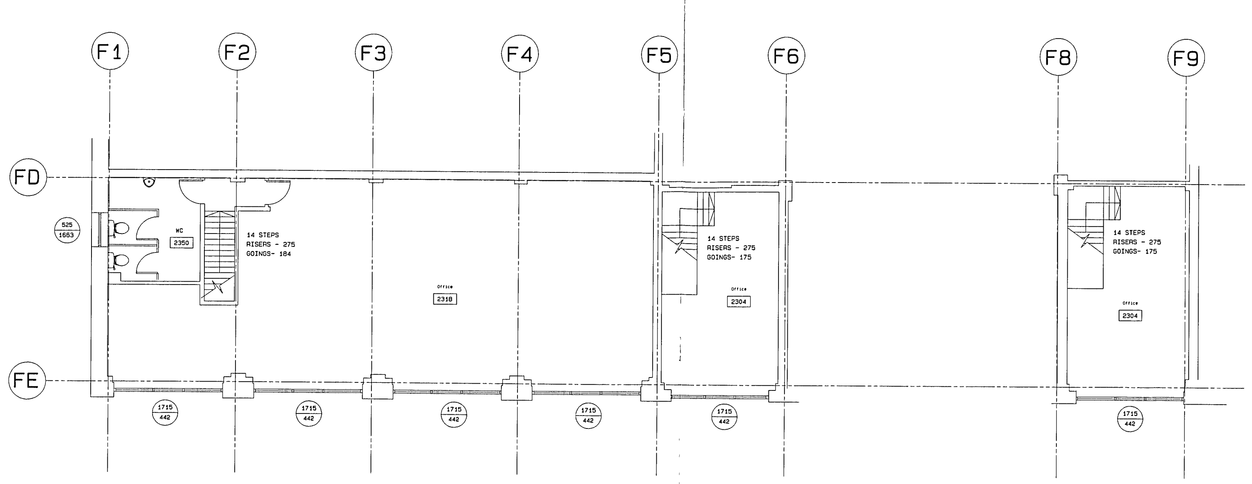

UNIT 1 FIRST FLOOR

UNIT 2 FIRST FLOOR

UNIT 3 FIRST FLOOR

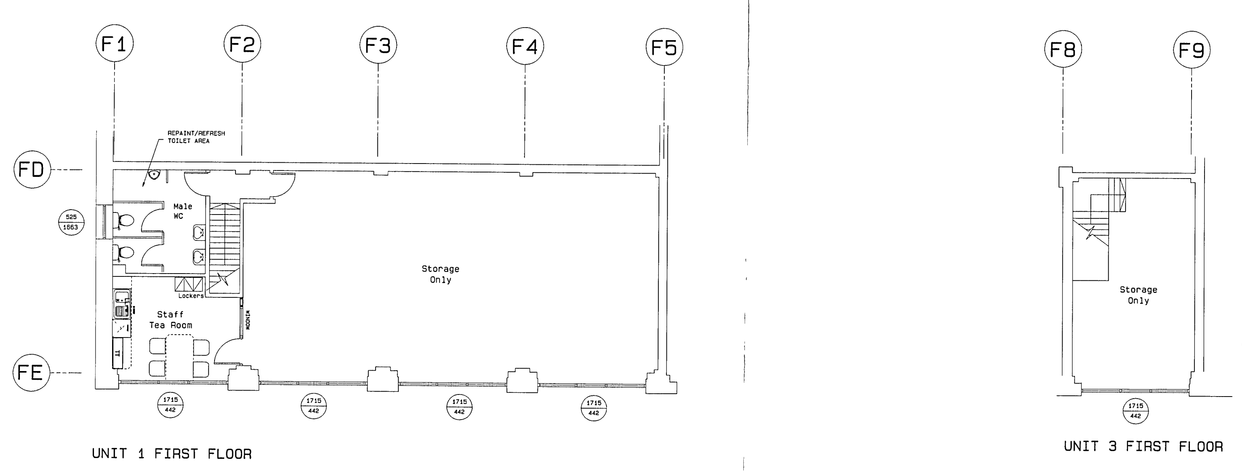

UNIT 1 FIRST FLOOR

UNIT 3 FIRST FLOOR

Do NOT Scale from this Drawing
All measurements to be checked on Site

Showroom Gross Area	
Showroom Nett Area	
Sublet Area	
Warehouse Area	
Grand Total Area	

REVISIONS

Rev	Date	Notes	By
	21MAY07	DRAWING CREATED	
A	25MAY07	WAREHOUSE RACKING CODES ADDED KITCHEN DISPLAYS	-

ARUN DISTRICT COUNCIL

No. BR/300/07

RECEIVED

HOWDENS JOINERY CO.

Howden Joinery Properties Ltd
The Pavilion
Croxley Business Park
Blackmoor Lane, Watford
Hertfordshire WD18 8GA
Telephone. 01923 698800
Facsimile 01923 698832

Location
HJ BOGNOR REGIS
UNITS 1 - 3
DURBAN BUSINESS CENTRE
DURBAN ROAD, BOGNOR REGIS
WEST SUSSEX. PO22 9QT

Drawing
FLOOR PLAN

Project & Drawing Number	Revision
DC28	A
Date: 25MAY07	Scale: 1:100
	Drawn By: DHM

ARUN DISTRICT COUNCIL BR/300/07