


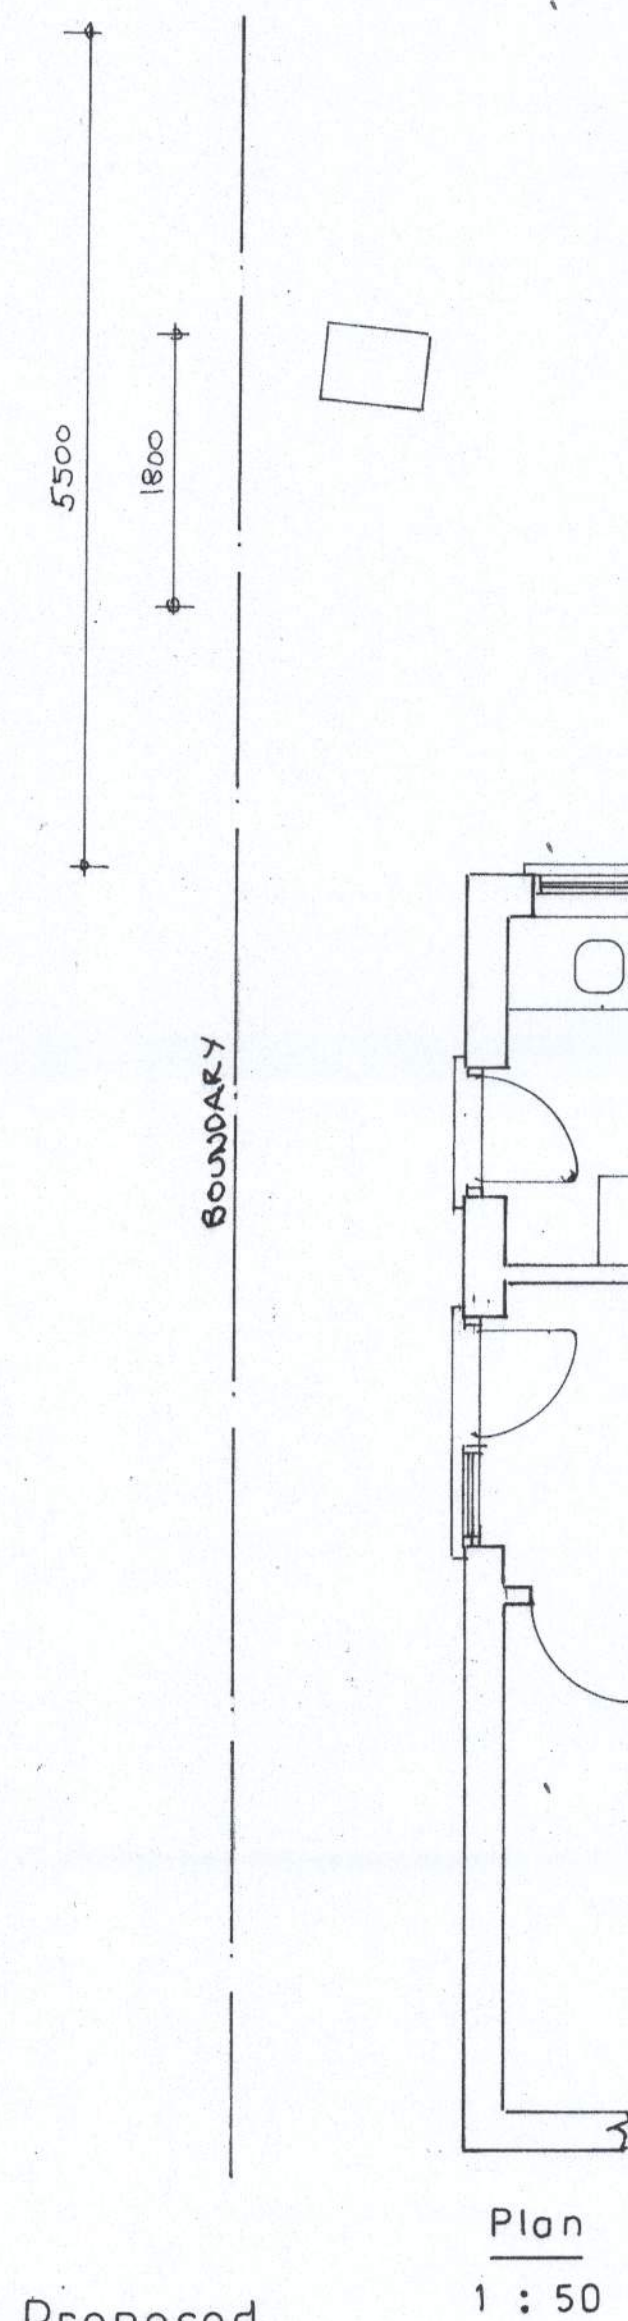

Proposed

playroom


dining

up



lounge

BOUNDARY WALL

45°

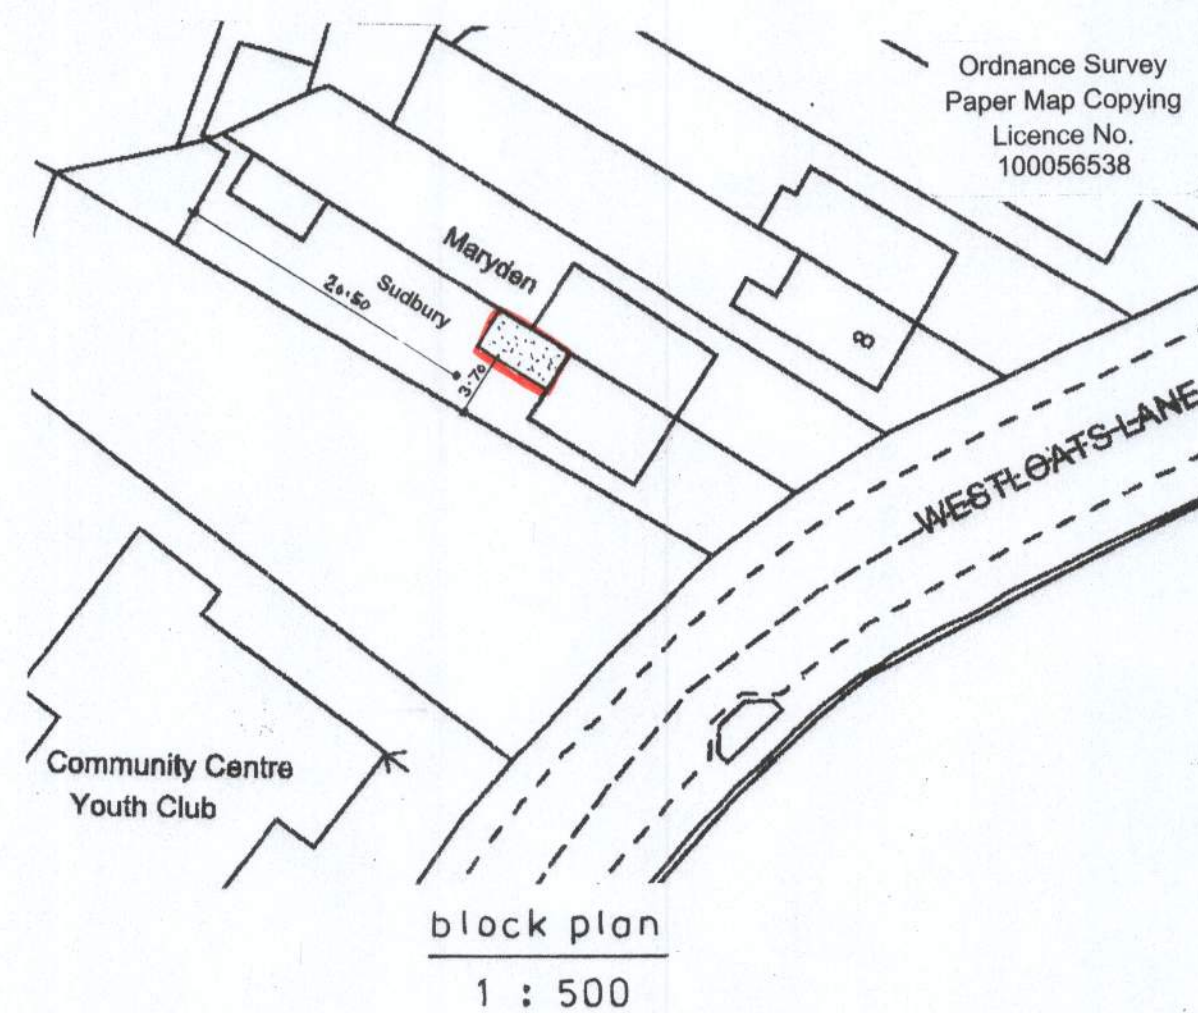

Ordnance Survey
Paper Map Copying
Licence No.
100056538

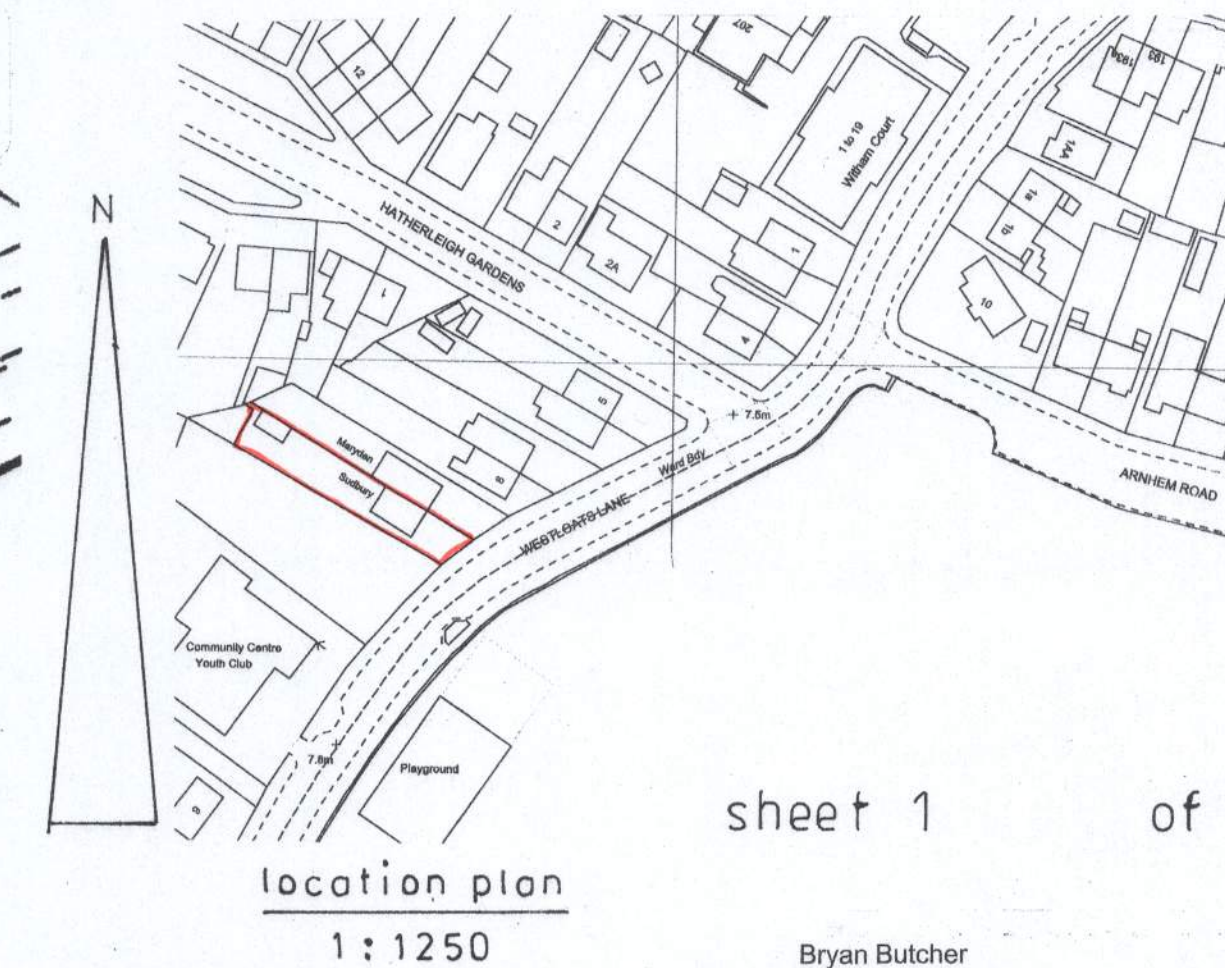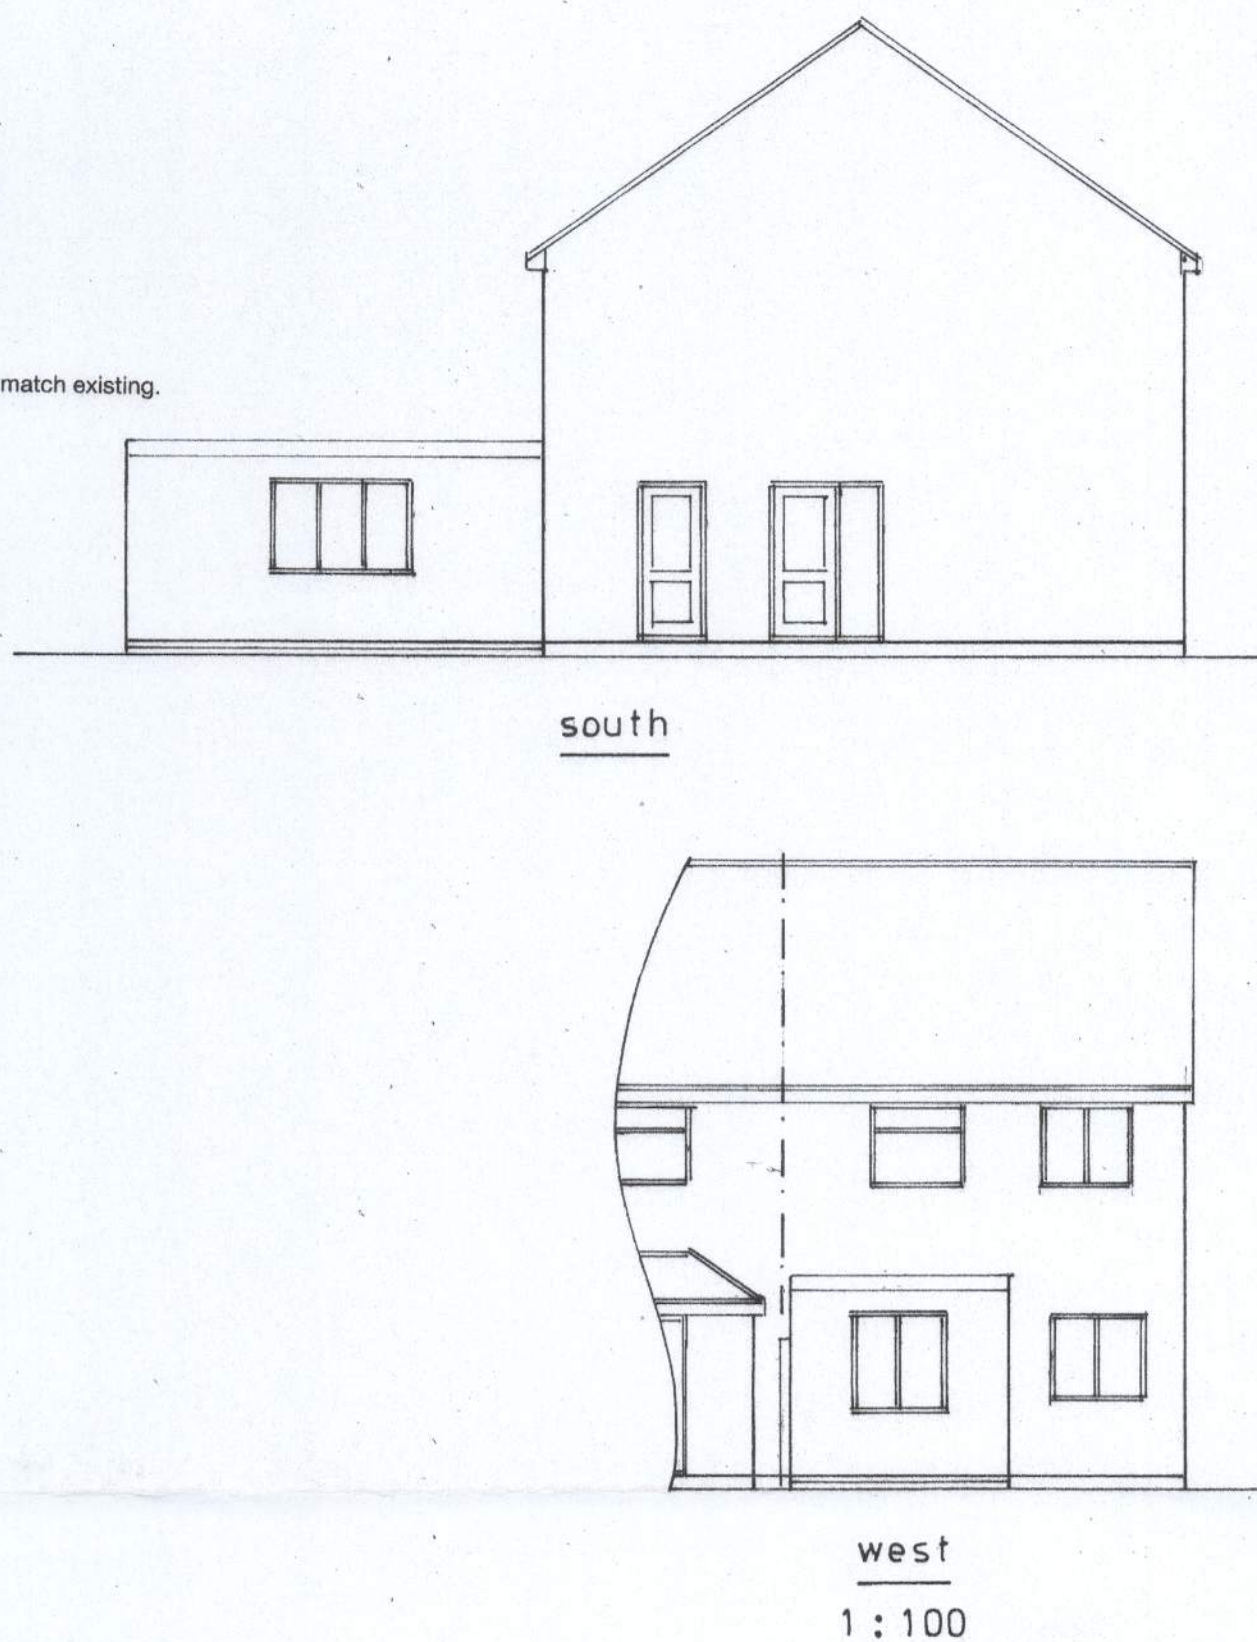

PROPOSED SINGLE STOREY EXTENSION AT 'SUDBURY', WESTLOATS LANE, BOGNOR REGIS
FOR MR. & MRS. D. PAPUCA.

sheet 1 of 2

Bryan Butcher
Rainbow Cottage
Nyetimber Lane
Bognor Regis PO21 3JX
01243 266871
07973 233442
bryan.butcher@btinternet.com
www.bryanbutcher.com