



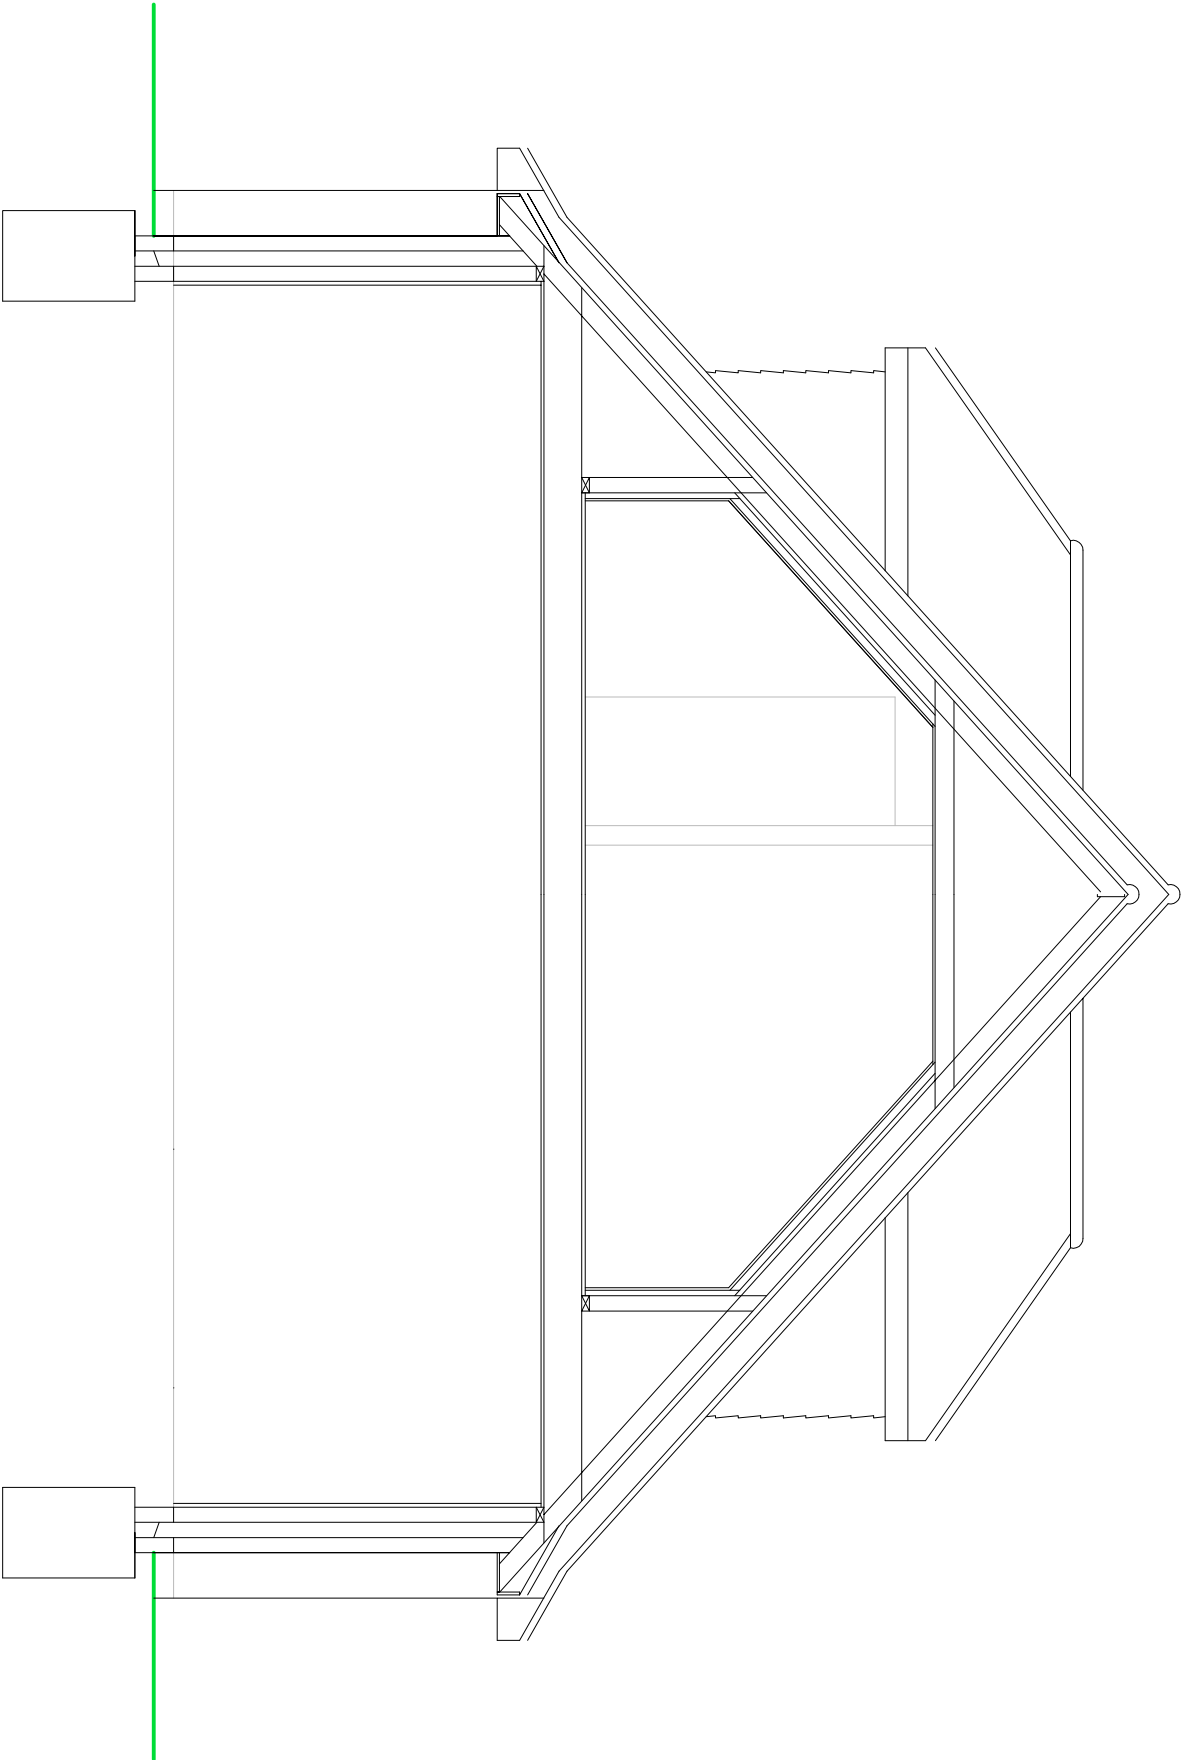

PROPOSED CROSS SECTION

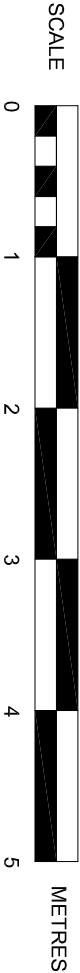

SUSSEX BUILDING CONSULTANCY LIMITED
6 NEWHALL CLOSE, ALDWICK,
BOGNOR REGIS, WEST SUSSEX.
SCALE - 1/50 REV - DATE - 19/11/2013



partner
LABC

3 NORTHCOTE ROAD
BOGNOR REGIS
PO21 5LZ
TEL/FAX - (01243) 861379