



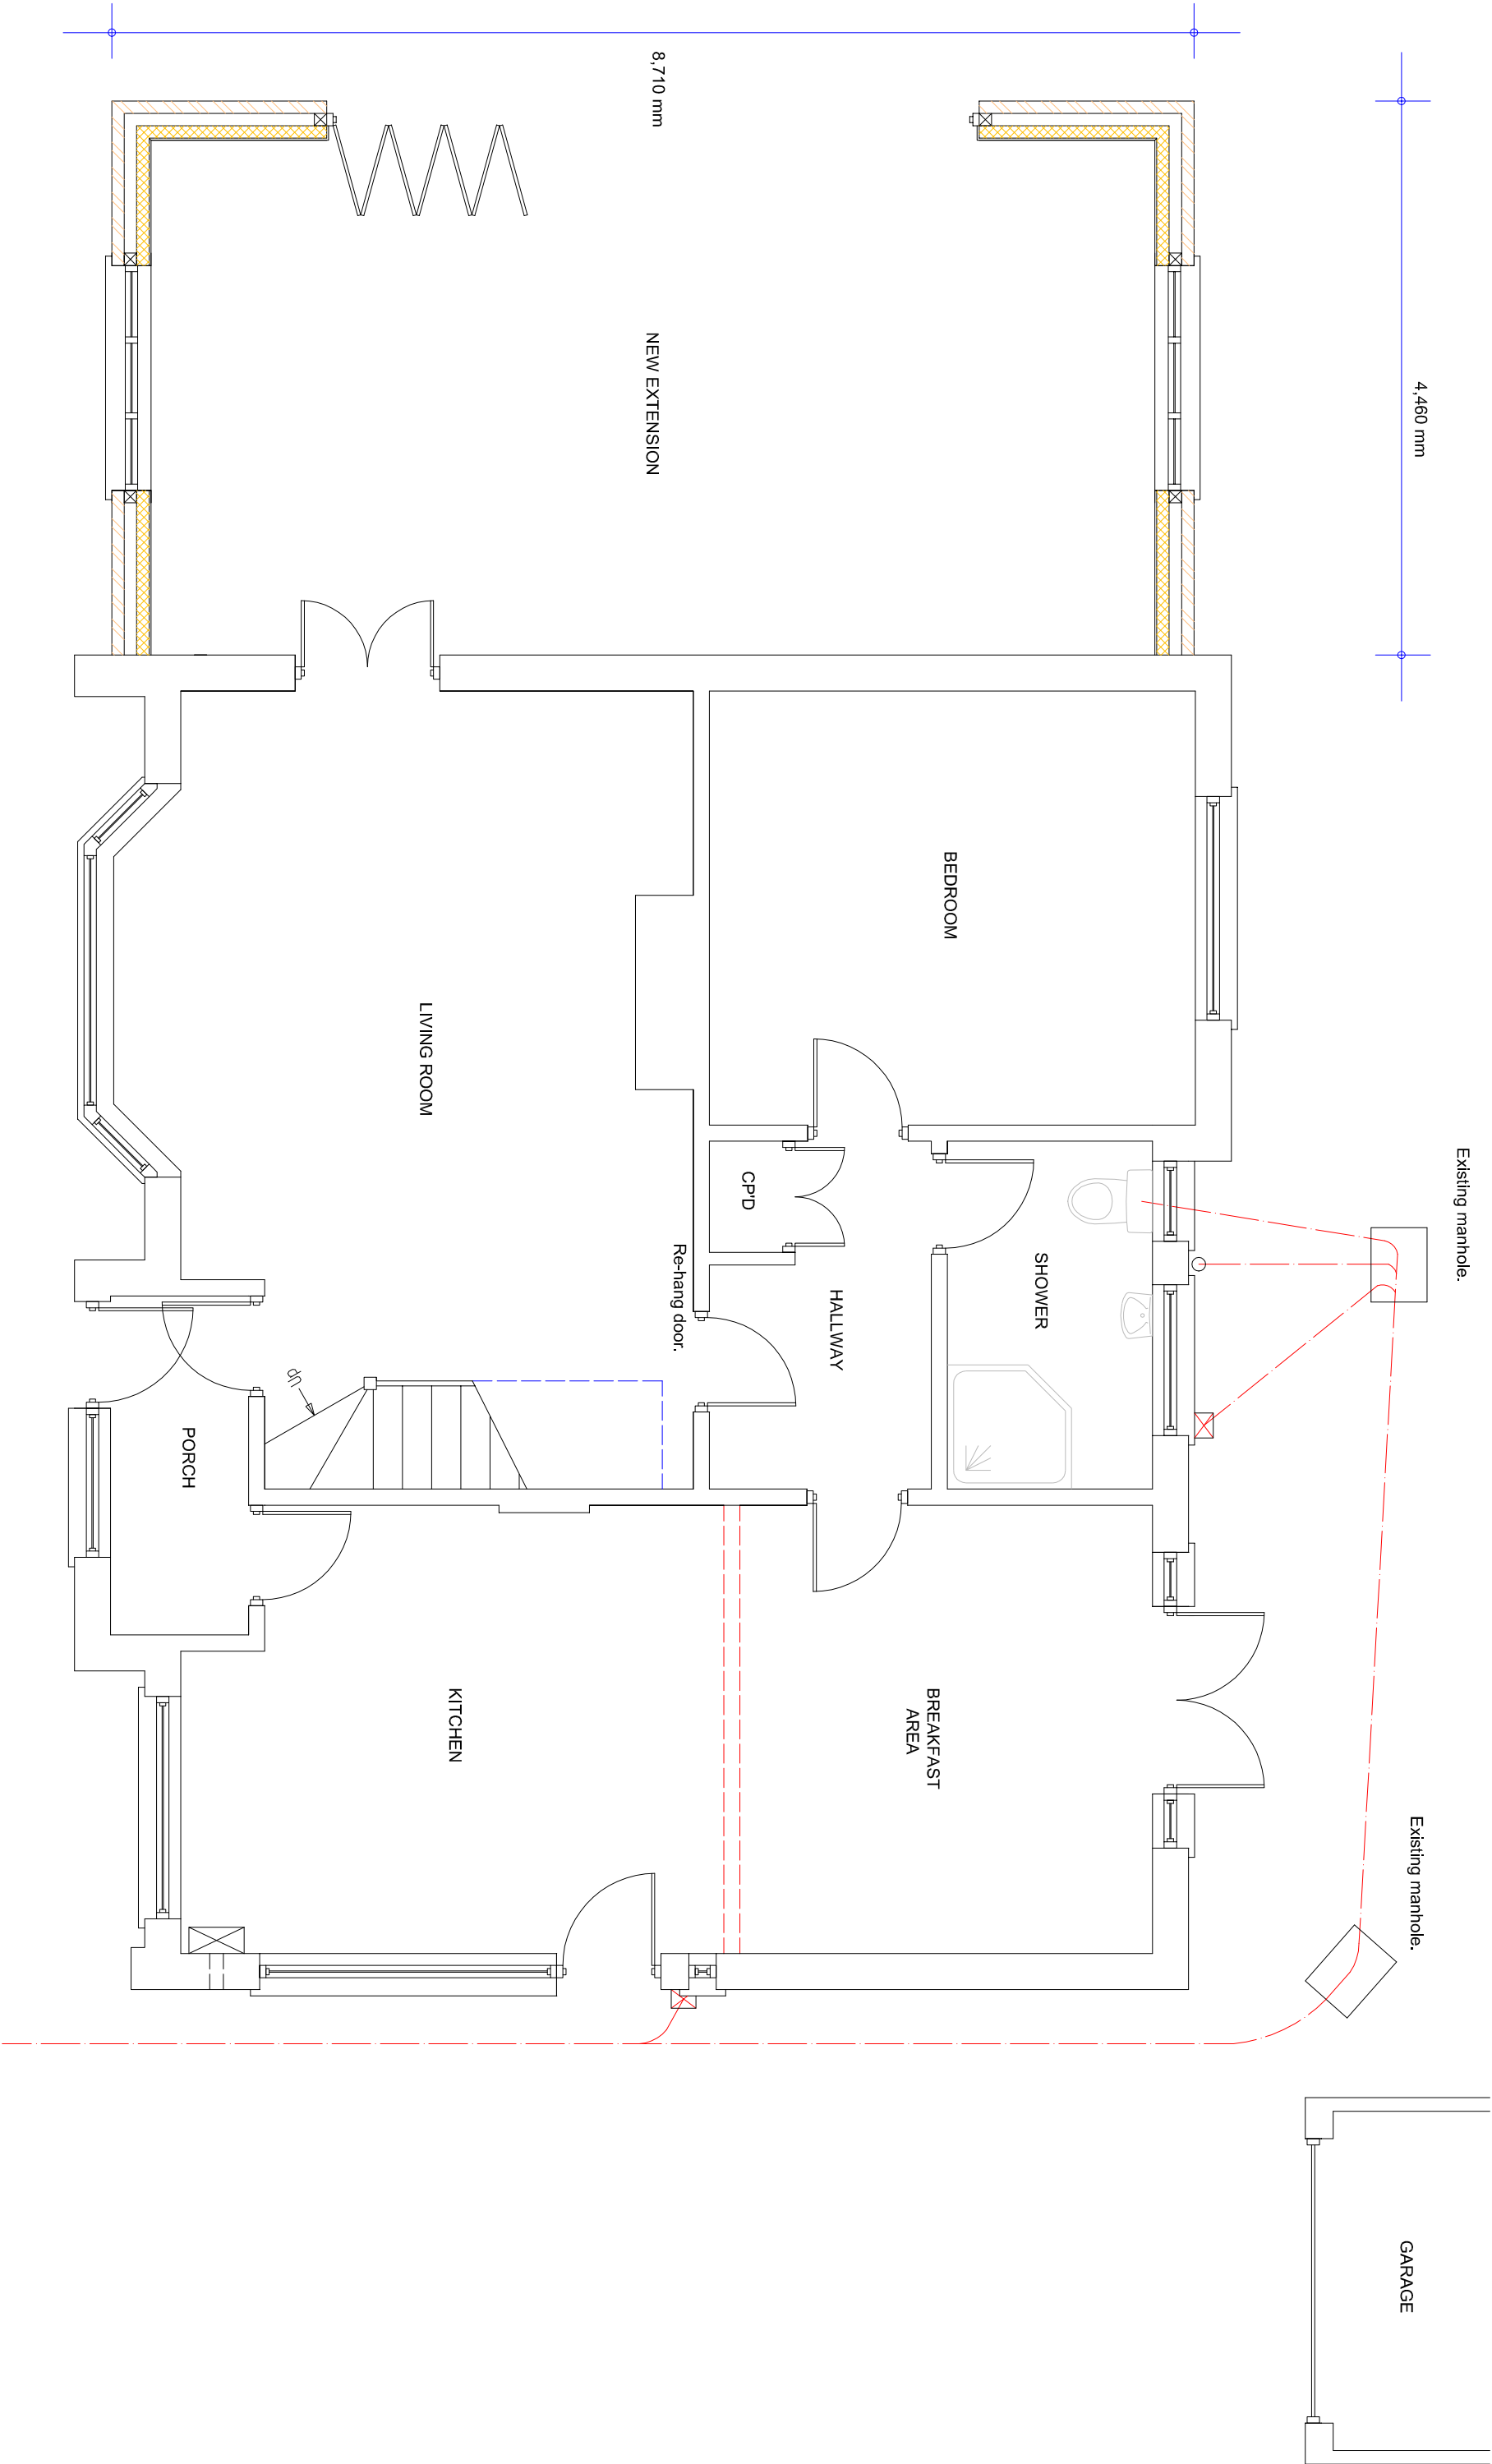

PROPOSED GROUND FLOOR PLAN

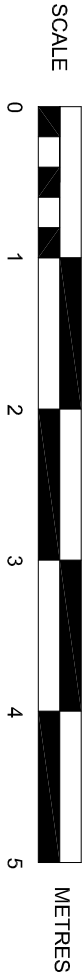

SUSSEX BUILDING CONSULTANCY LIMITED

6 NEWHALL CLOSE, ALDWICK,
BOGNOR REGIS, WEST SUSSEX.

SCALE - 1/50 REV - A DATE - 19/11/2013

LABC
partner

3 NORTHGOTE ROAD
BOGNOR REGIS
PO21 9LZ
TEL/FAX - (01243) 861379