




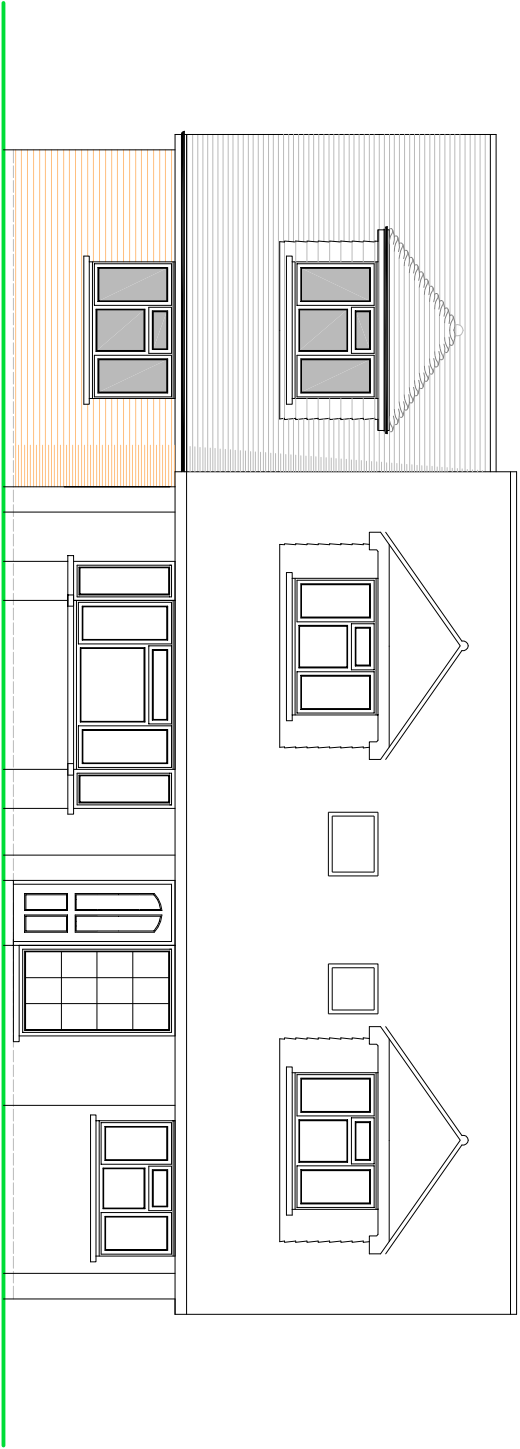

FRONT ELEVATION

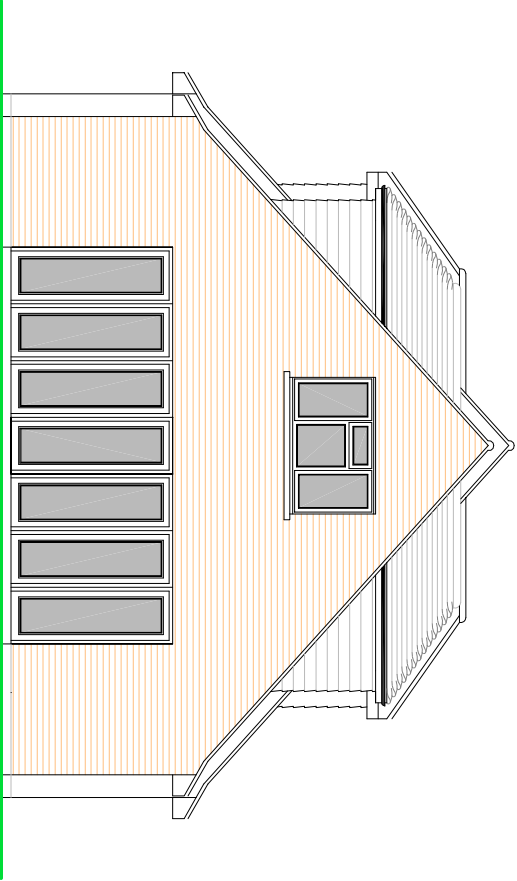

SIDE ELEVATION

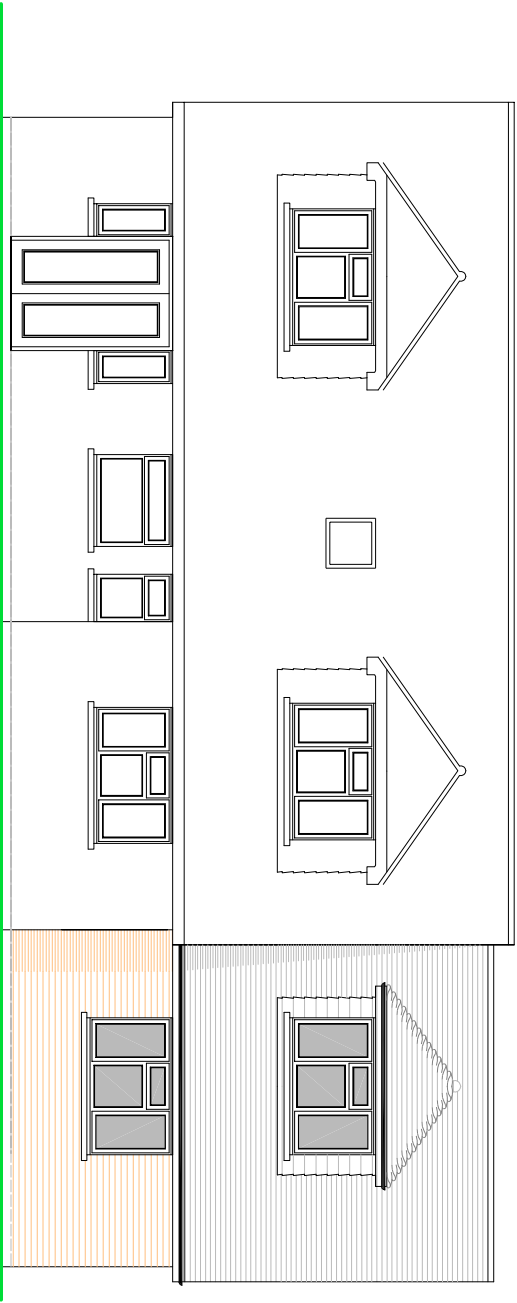


REAR ELEVATION

NOTES

- ROOF - Plain concrete tiles to pitched roof to match existing.
- WALLS - Face brick detail to external walls with plain tile hanging to dormer walls to match.
- WINDOWS/DOORS - White framed PVC double glazed units to match, timber Velux roof lights.

PROPOSED ELEVATIONS

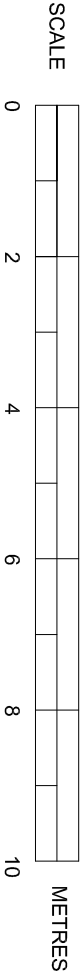

SUSSEX BUILDING CONSULTANCY LIMITED

6 NEWHALL CLOSE, ALDWICK,
BOGNOR REGIS, WEST SUSSEX.

SCALE - 1/100 REV - A DATE - 05/12/2013

LABC
partner
3 NORTHCOTE ROAD
BOGNOR REGIS
PO21 1LZ
TEL - (01243) 981379