




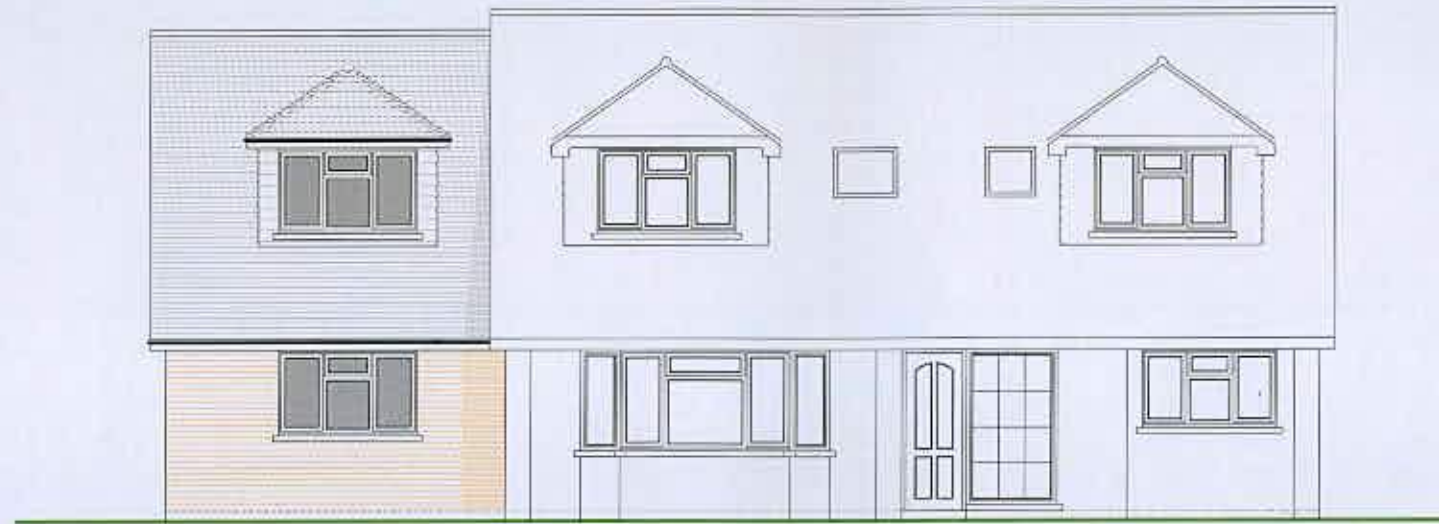

FRONT ELEVATION

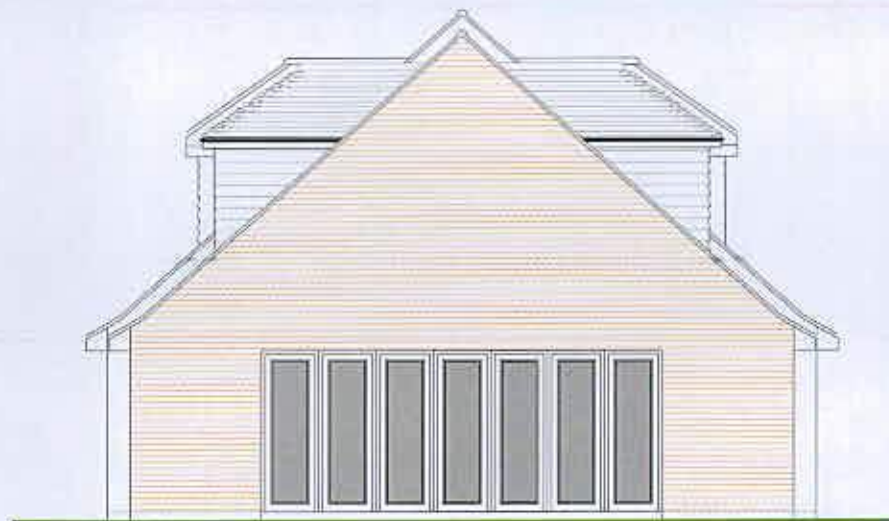

SIDE ELEVATION

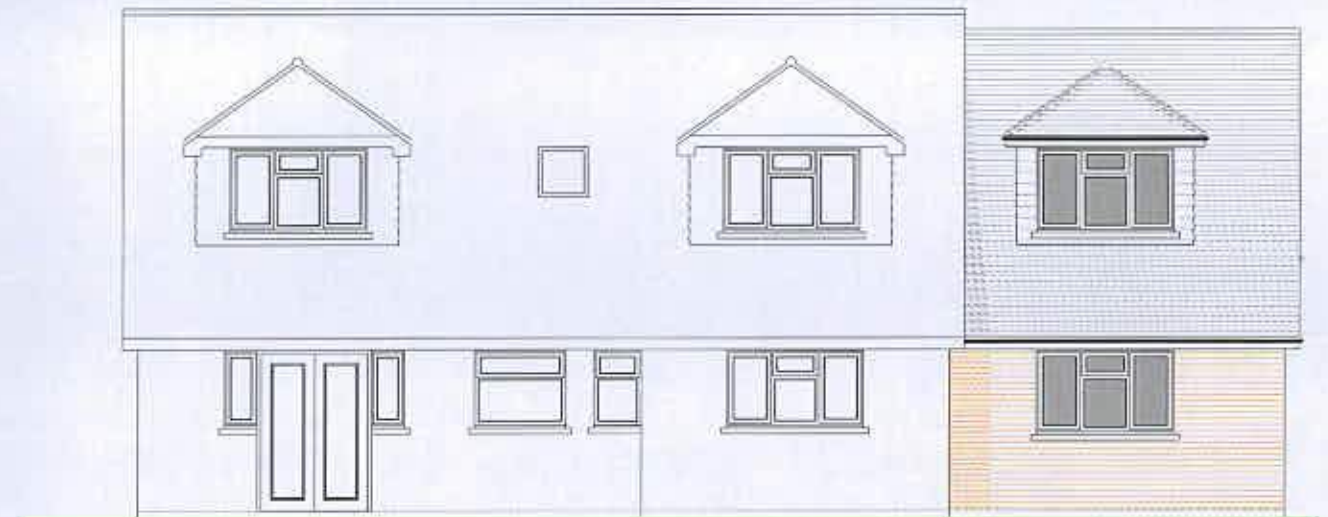

REAR ELEVATION

SUBSTITUTION

NOTES

ROOF - Plain concrete tiles to pitched roof to match existing.

WALLS - Face brick detail to external walls with plain tile hanging to dormer walls to match.

WINDOWS/DOORS - White framed PVC double glazed units to match, timber Velux roof lights.

PROPOSED ELEVATIONS



SUSSEX BUILDING CONSULTANCY LIMITED

6 NEWHALL CLOSE, ALDWICK,
BOGNOR REGIS, WEST SUSSEX.

SCALE - 1/100 REV - B DATE - 17/01/2014



3 NORTHGATE ROAD
BOGNOR REGIS
PO1 1 2 Z
TEL - 01243 891078