


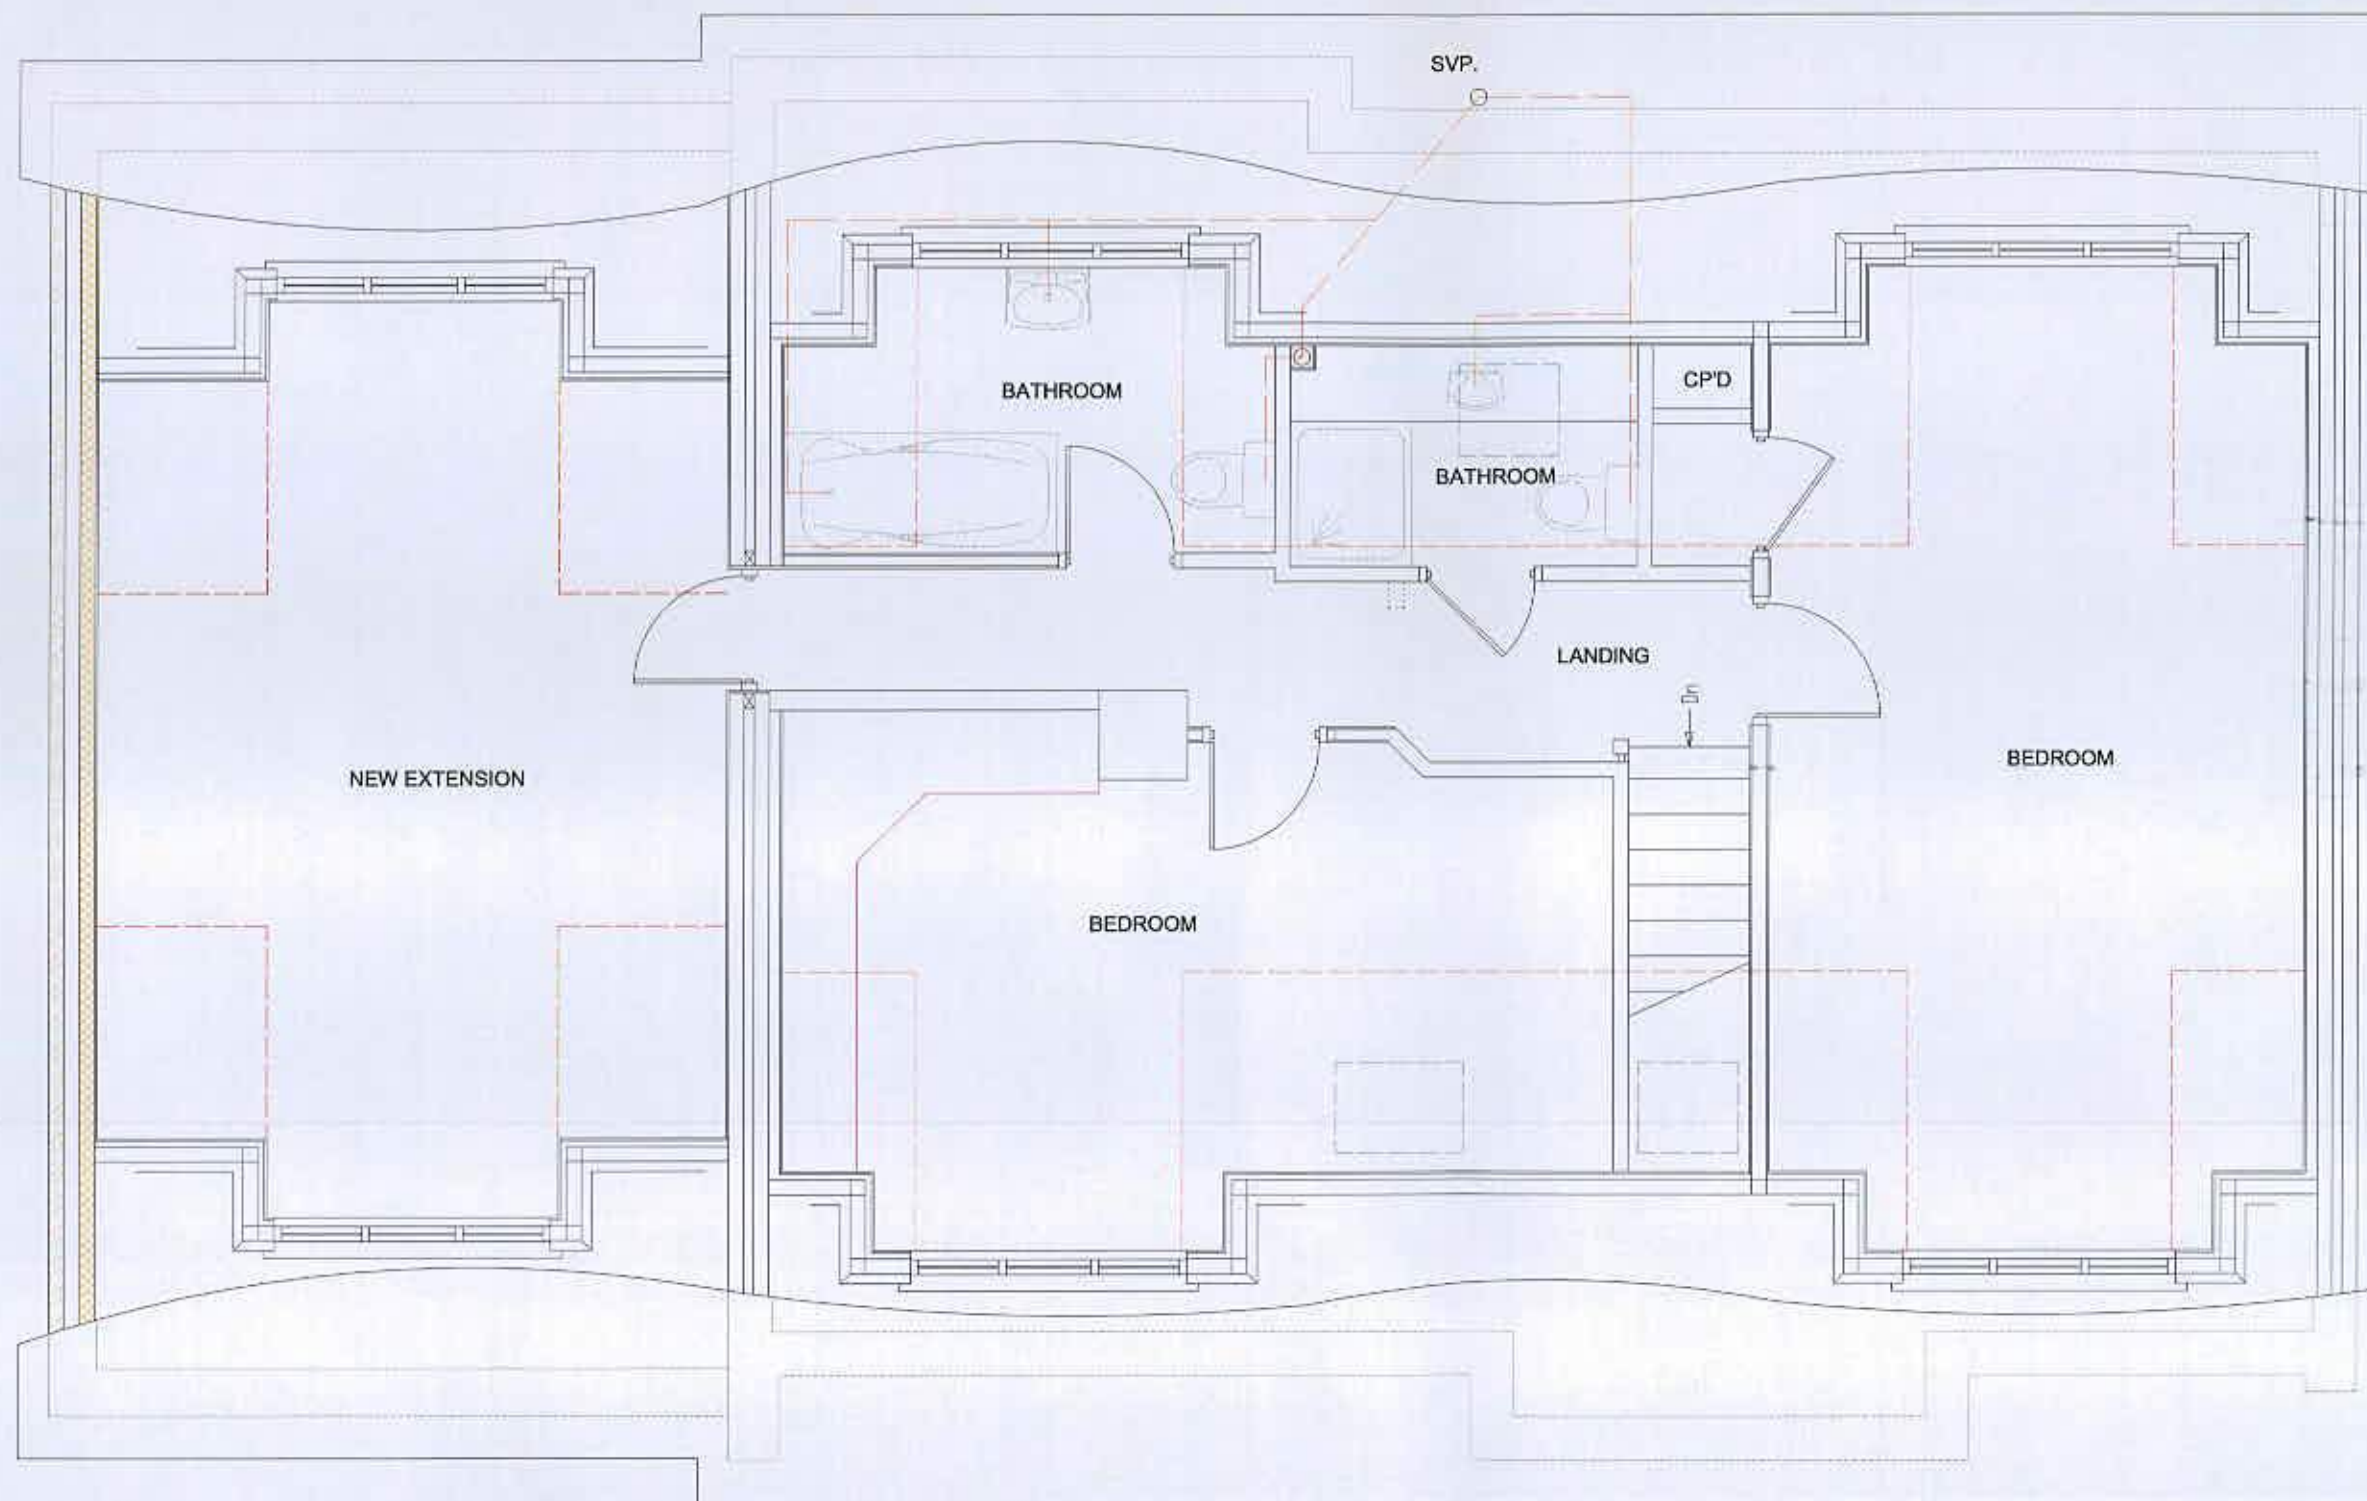

SUBSTITUTION

PROPOSED FIRST FLOOR PLAN



SUSSEX BUILDING CONSULTANCY LIMITED

6 NEWHALL CLOSE, ALDWICK,
BOGNOR REGIS, WEST SUSSEX.

SCALE - 1/50 REV - B DATE - 17/01/2014

