




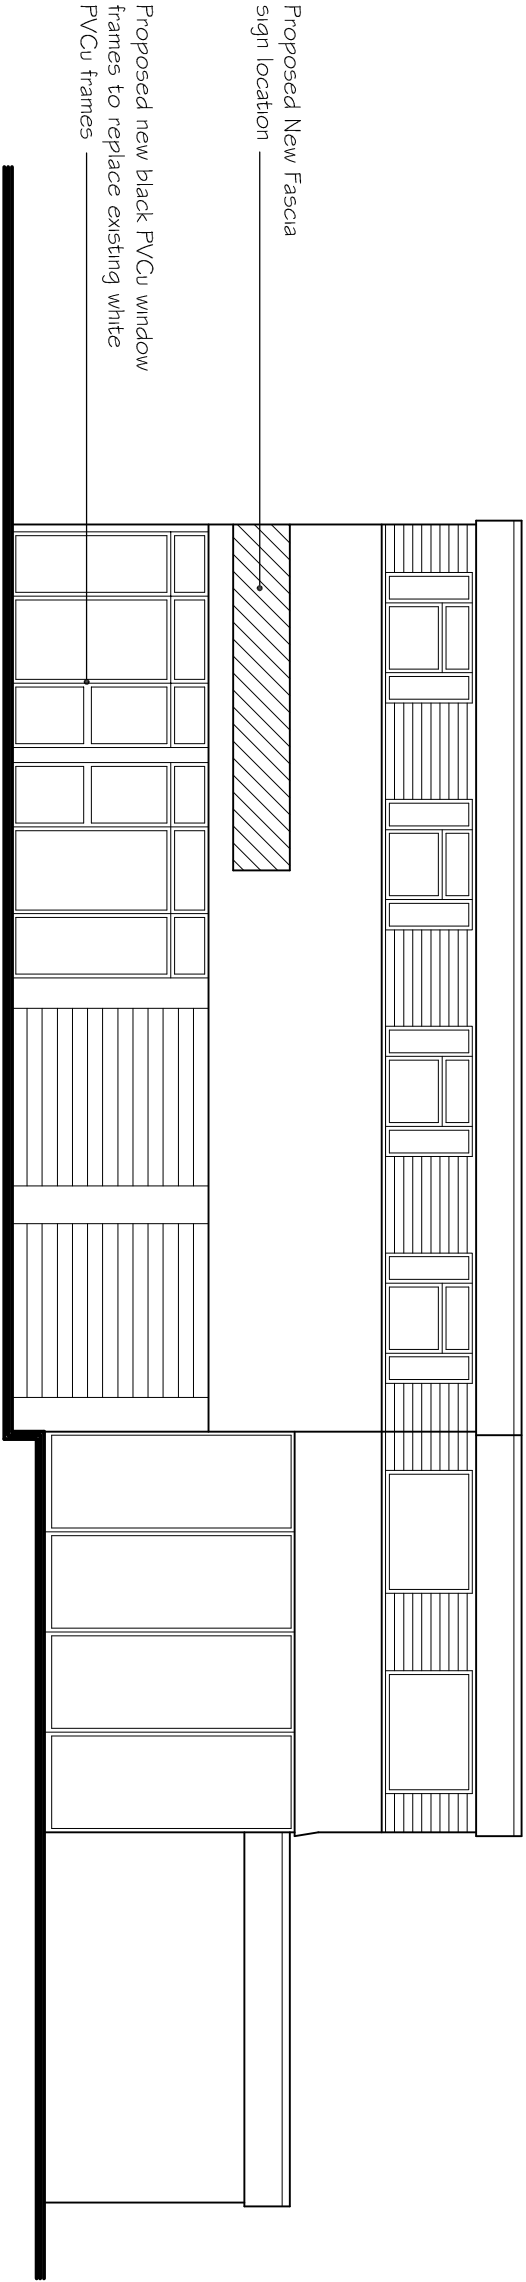

NORTH-WEST (FRONT) ELEVATION

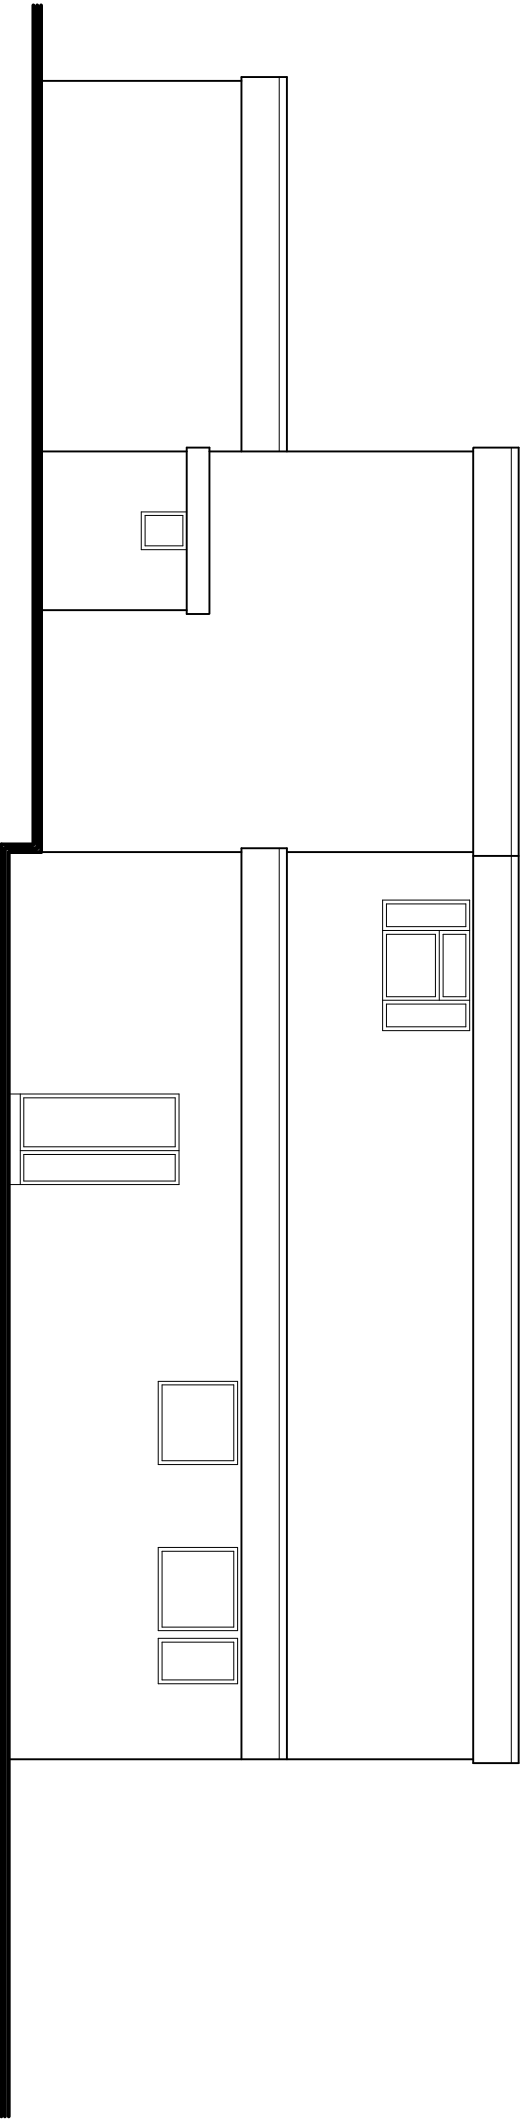

SOUTH EAST (REAR) ELEVATION

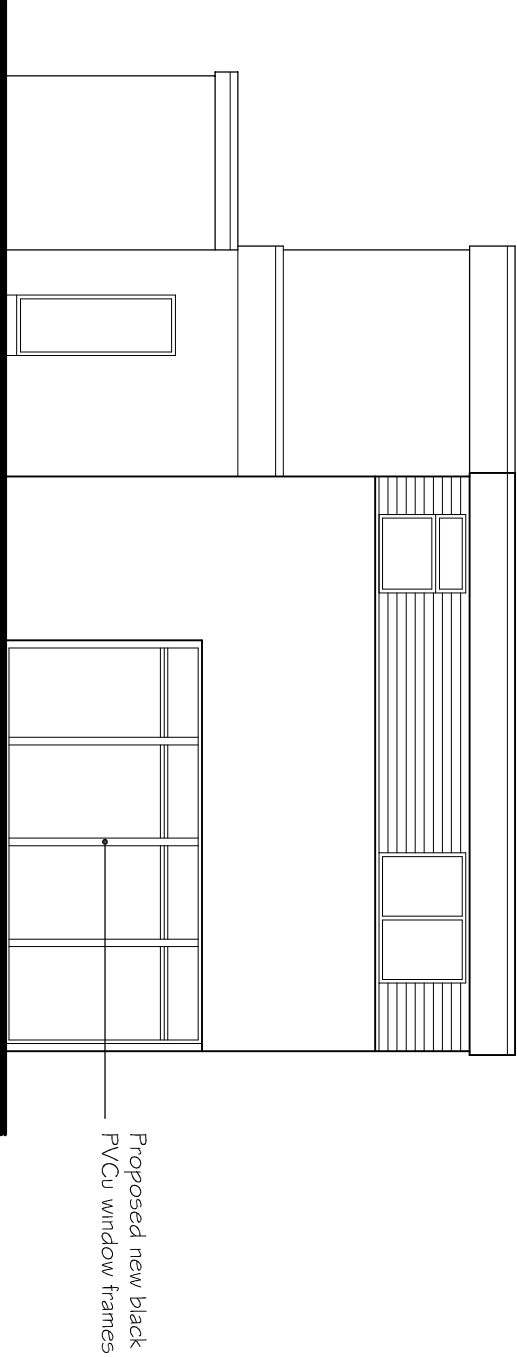

NORTH-EAST (SIDE) ELEVATION



Proposed Elevations (1:100)

Rev.	Date	Details	Drawn	Checked
Issued for:				

PLANNING APPLICATION

Project/Client:	Project No:
Shripney Road, Bognor Regis, Sussex.	E.17.106
Dwg No:	
210	

Rev.		
Enterprise Rent-a-Car		
Drawing:		

Scale:	1:100 @A3
Drawn By:	Date:
SD	26.10.17
Checked By:	Date:

3rd Floor,
70-74 Norwich Avenue West,
Bournemouth,
BH2 6AW

T:01202 375818
info@lmaarchitects.co.uk
www.lmaarchitects.co.uk

