
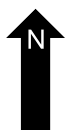
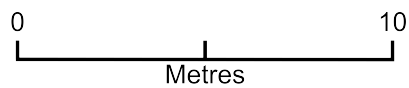


3 York Road

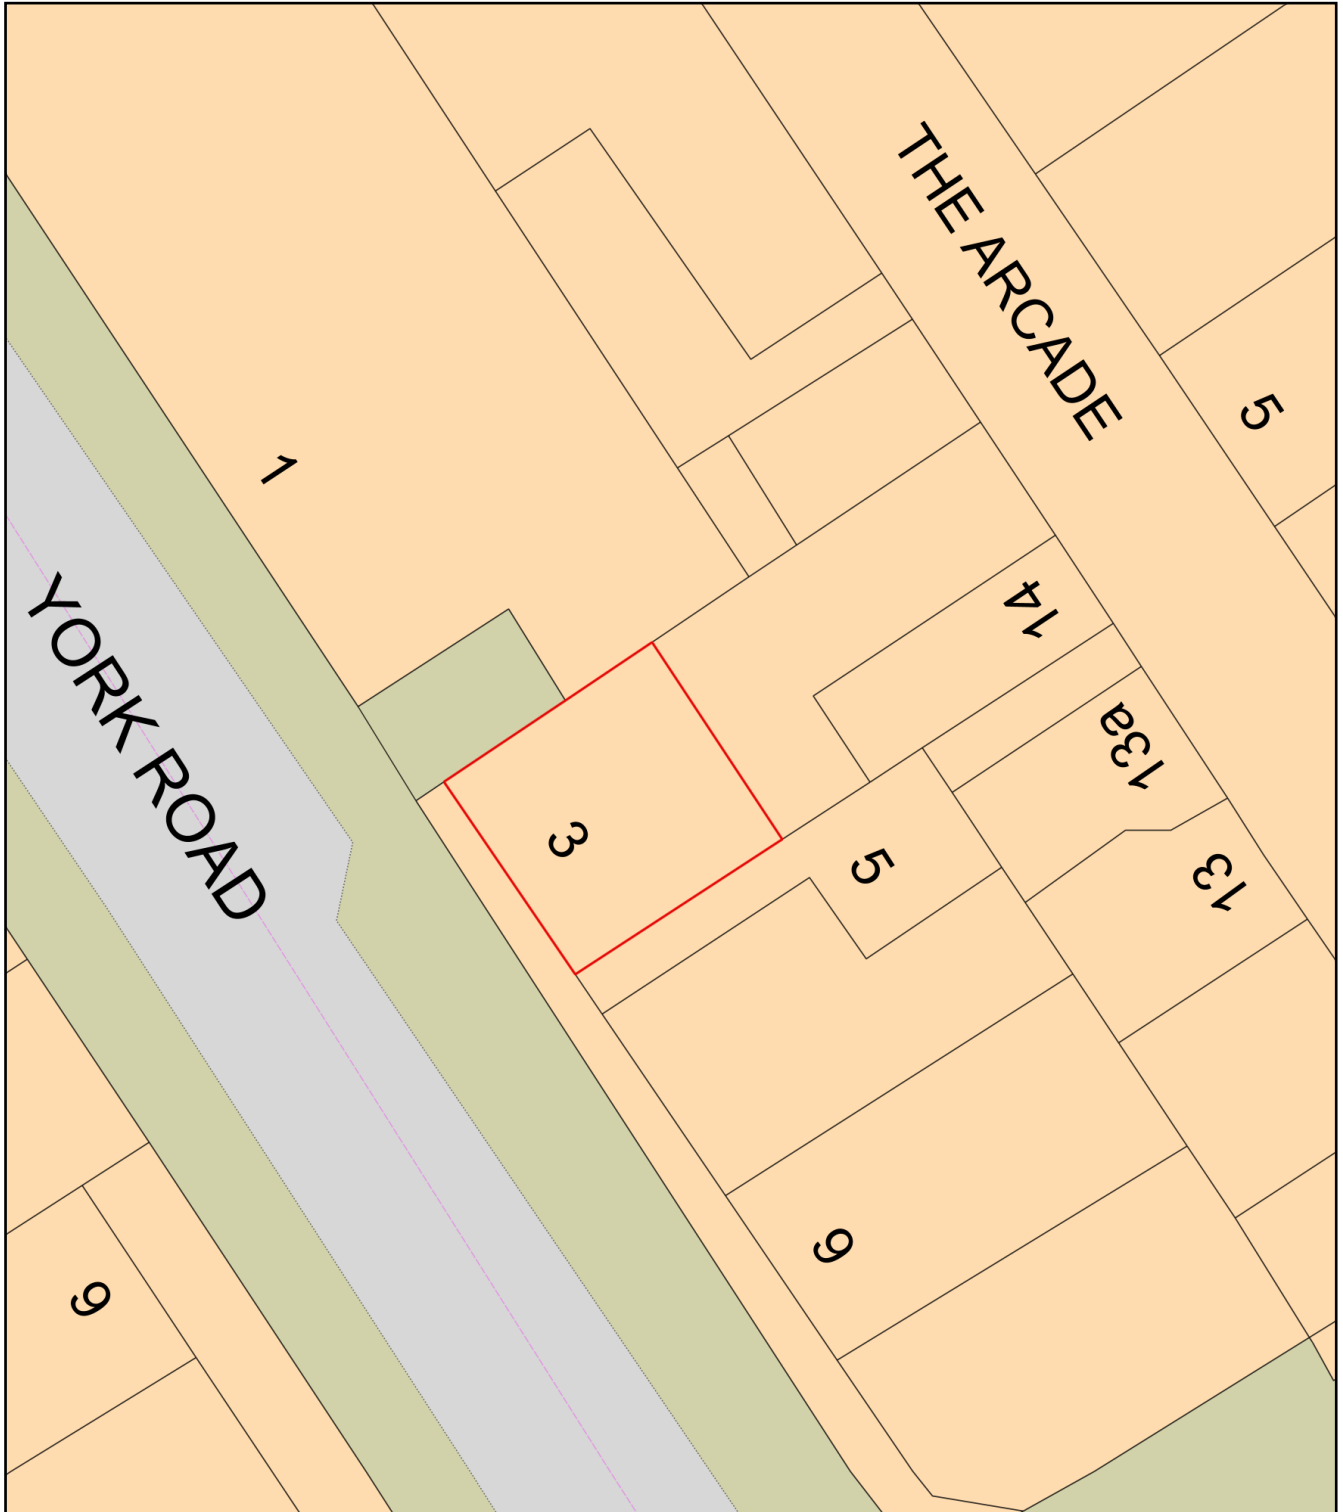

Plan Produced for: Hanh hong ta

Date Produced: 16 Dec 2020

Plan Reference Number: TQRQM20351214620308

Scale: 1:200 @ A4