


BR/304/11 -

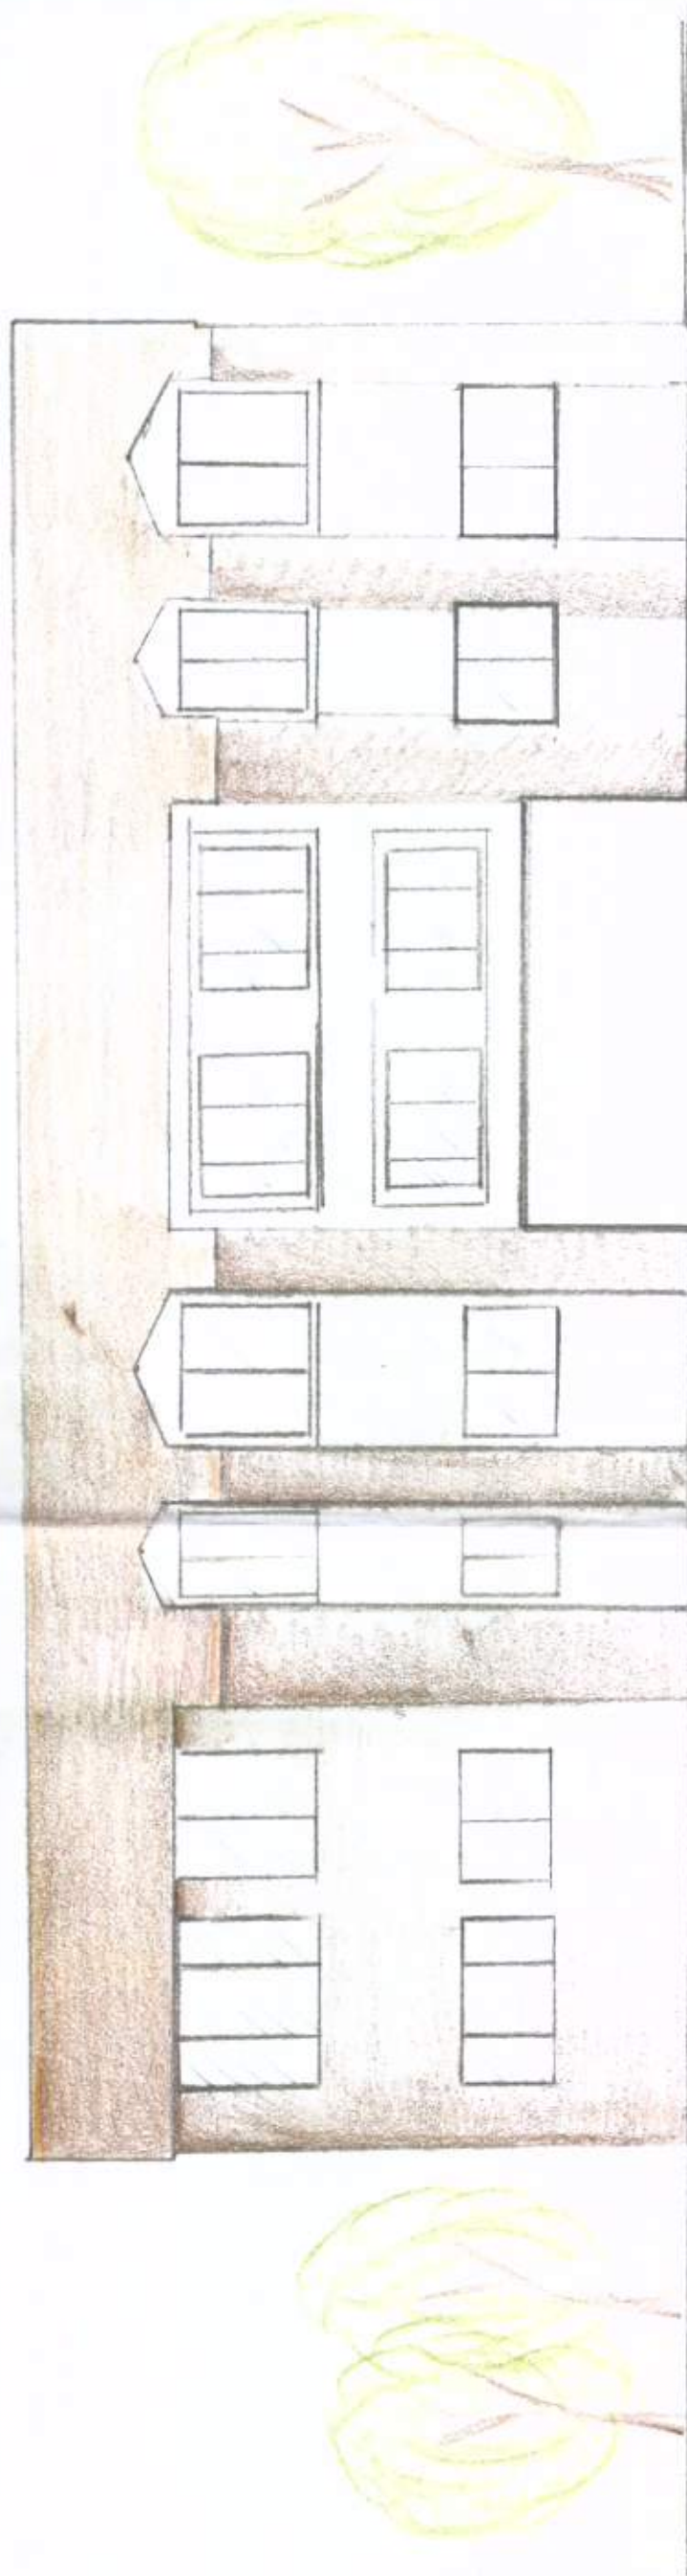

18 DURBAN ROAD
BOGNOR

DURBAN ROAD INDICATIVE

ELEVATIONS

PLAN P.04

SCALE 1:100

ADEPT

PLANNING