


BR/304/11.

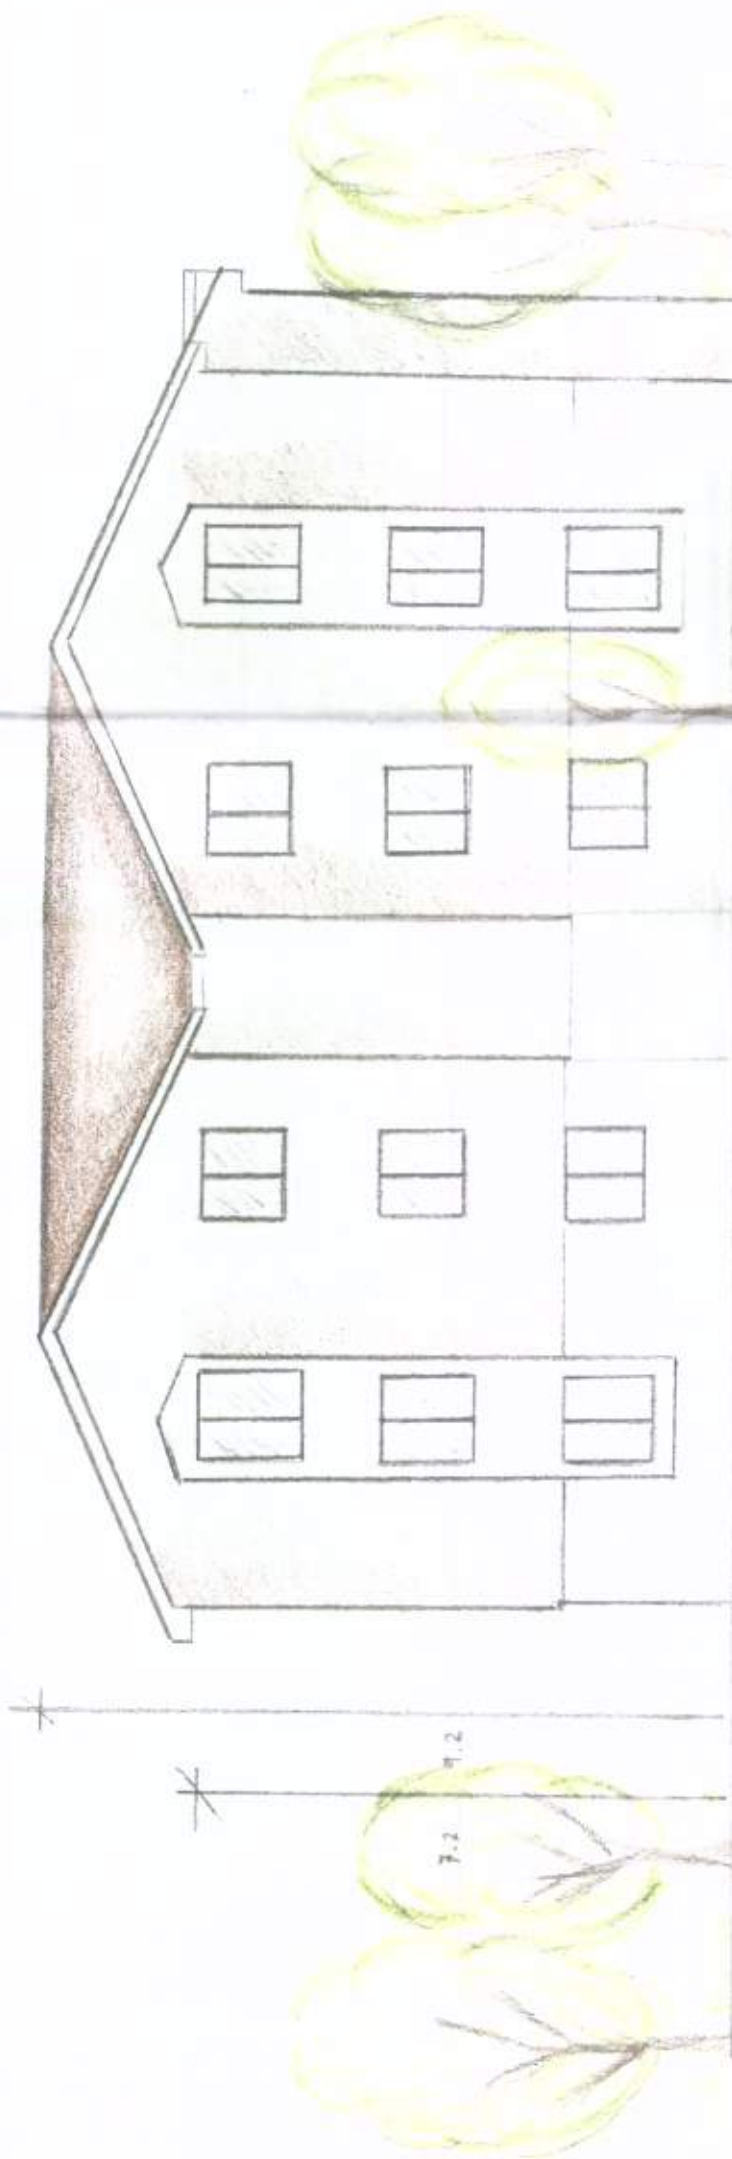

18 DURBAN ROAD
BOGNOR

ASH GROVE ILLUSTRATIVE

ELEVATIONS

PLAN P 03

SCALE 1:100

ADEPT
PLANNING