



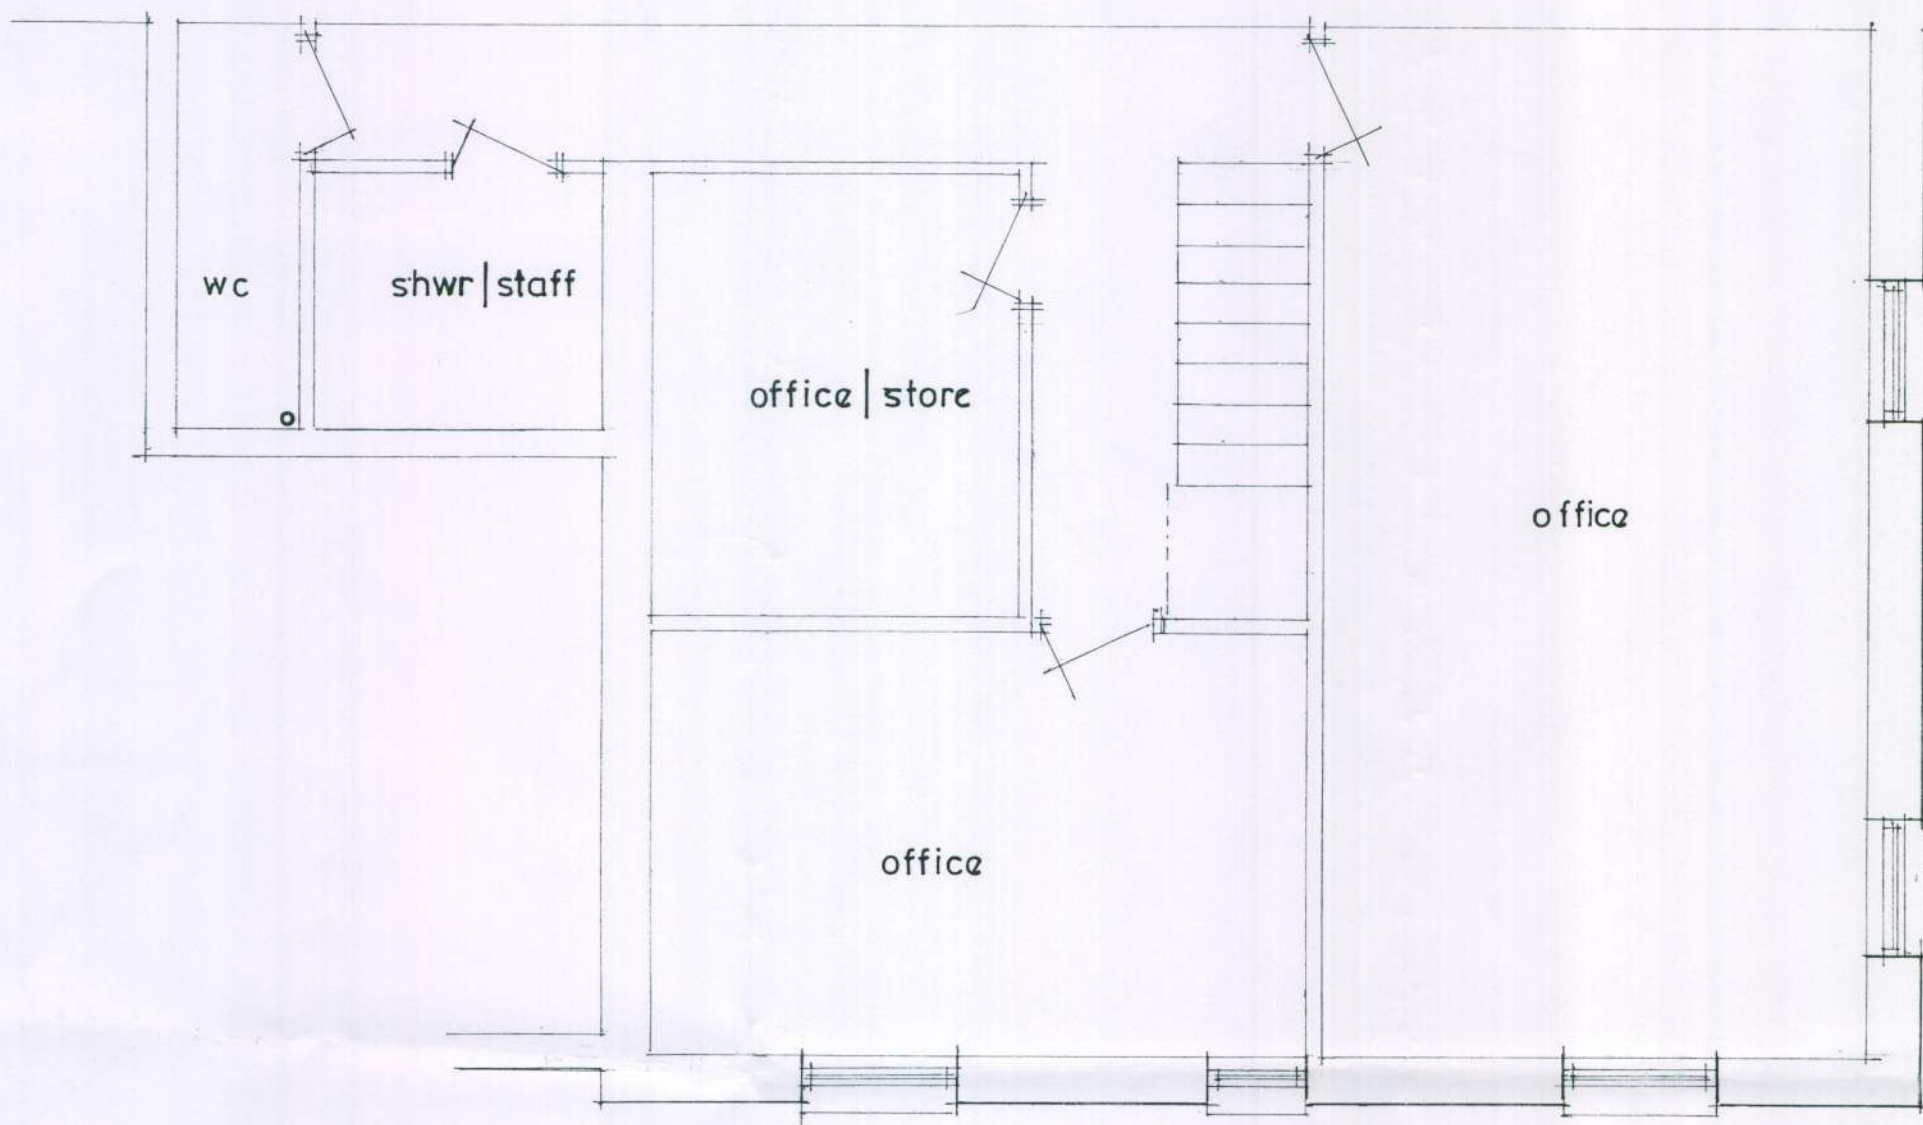


EXISTING

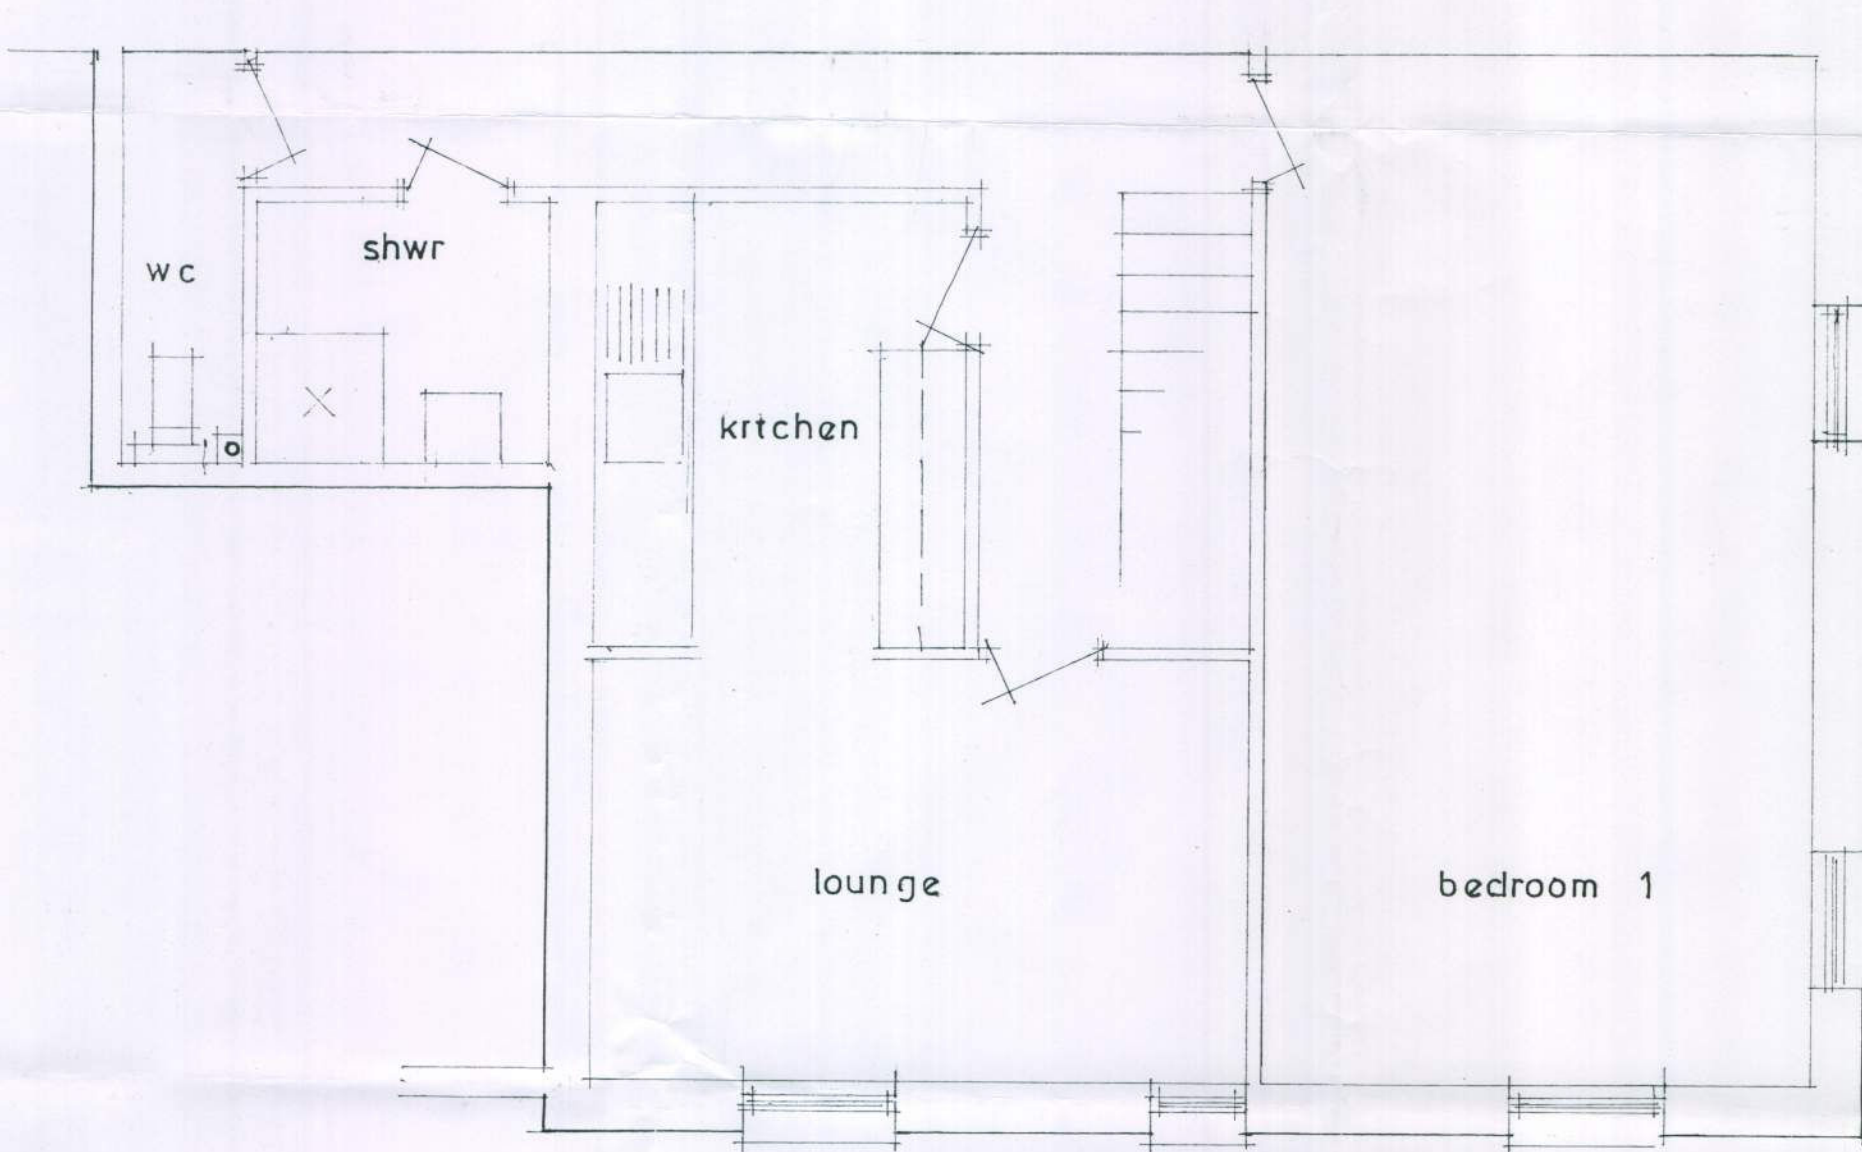

PROPOSED

floor plans

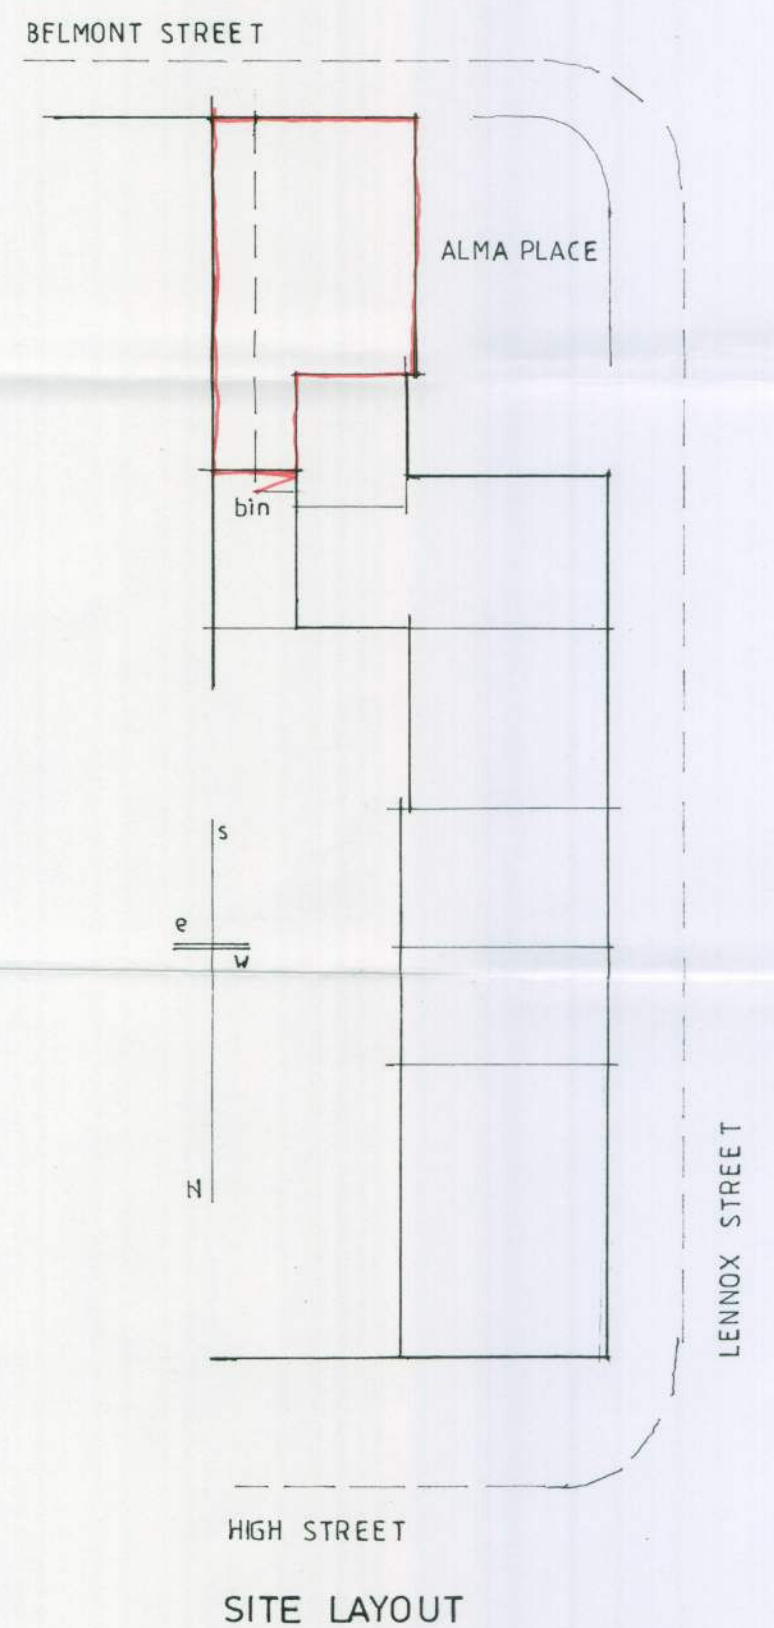

SITE LAYOUT

proposed change of use
Alma Place
Lennox Street
BOGNOR REGIS
Millward Securities Ltd

floor plans &
site layout

PLAN NO 635/1
SCALES 1:50 1:250
DATE 12/09

DAVID J BROOKWELL
99 WESTMINSTER DRIVE
BOGNOR REGIS
tel no 01243 264928

ARUN DISTRICT COUNCIL
No. BR 305 09