
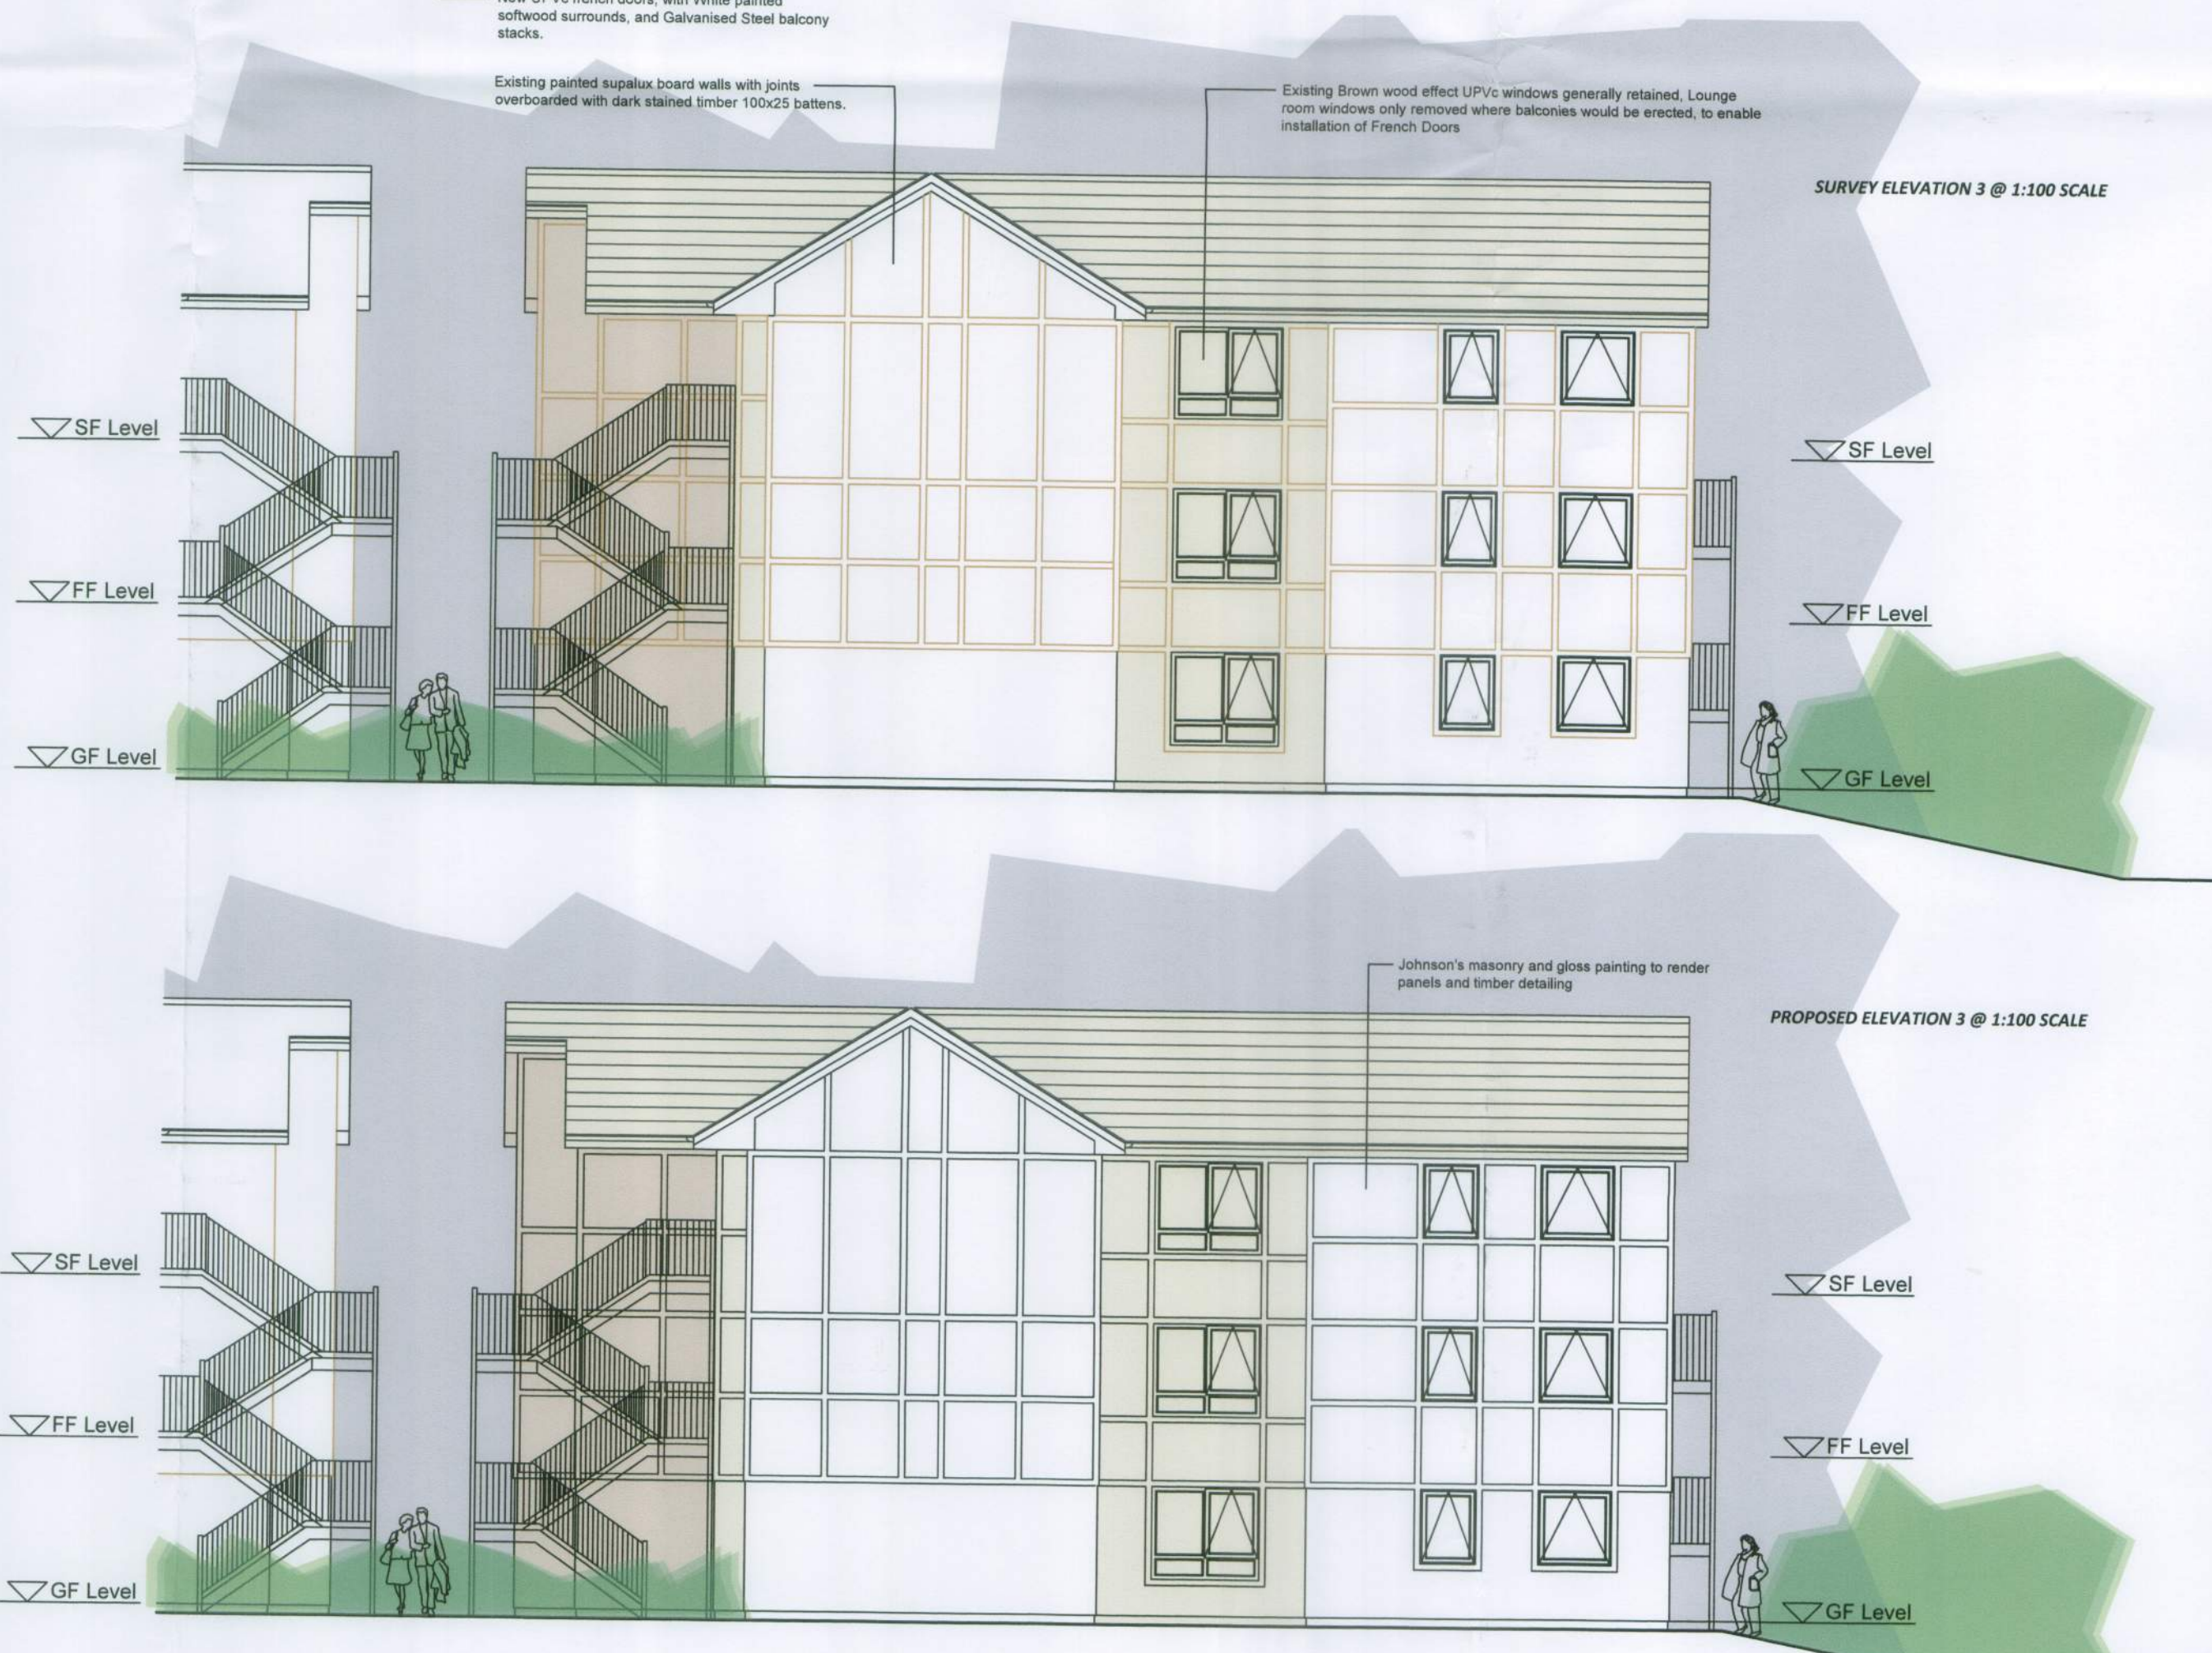


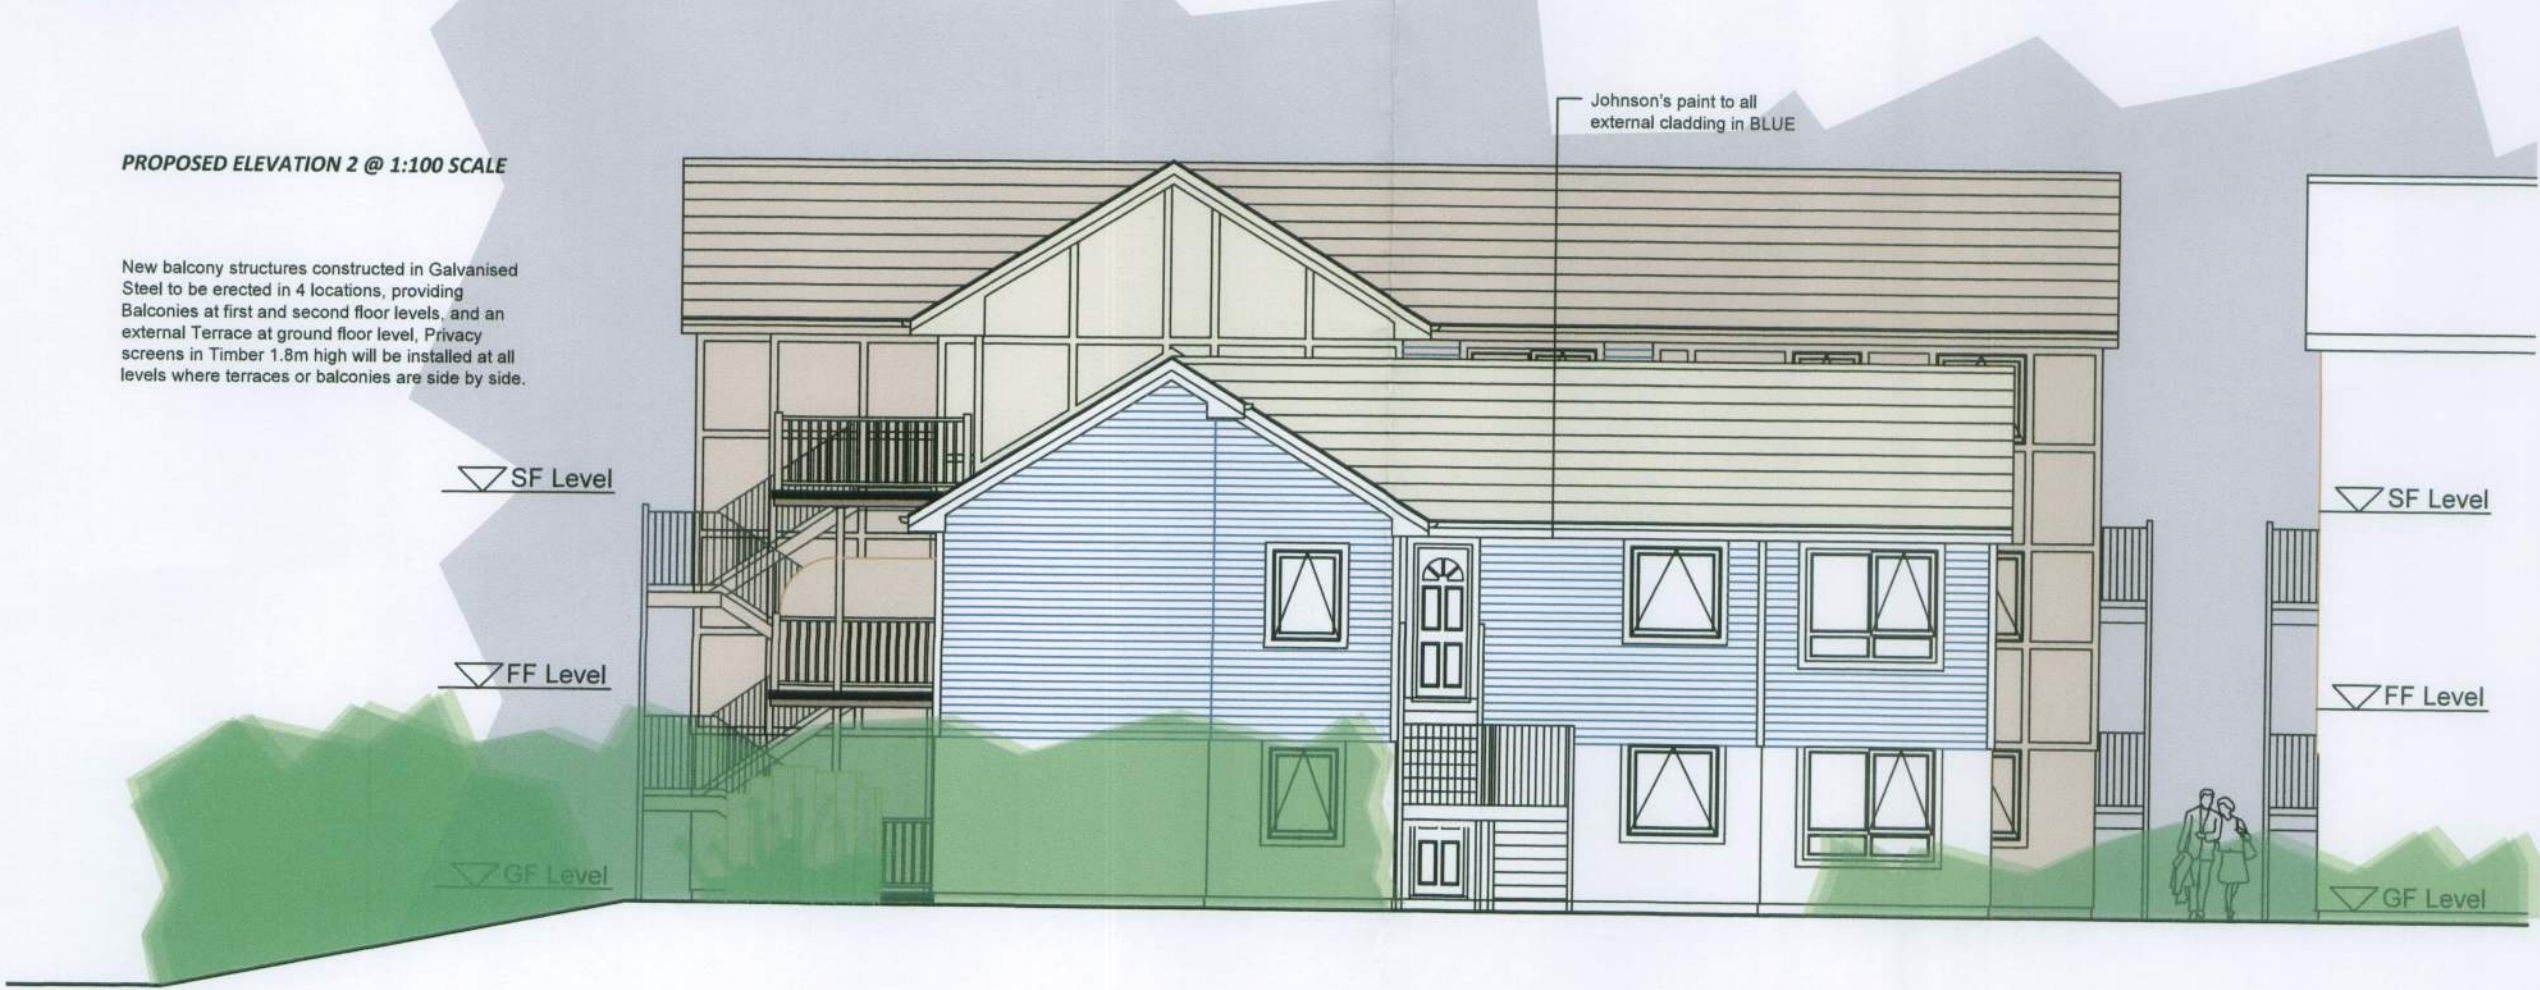

IMPORTANT NOTICE

This Drawing remains at all times in the copyright of The Inspired Partnership Limited. This drawing shall not be altered or copied in whole or in part without their prior written consent.

THIS DRAWING HAS BEEN PREPARED FROM SITE SURVEY INFORMATION TAKEN BY OTHERS

Contractors must check ALL dimensions on site. Only figured dimensions are to be worked from. Discrepancies must be reported immediately to the client before proceeding. Neither IPL nor the client accepts responsibility for works undertaken or materials purchased without accurate site assessment and specific measurement.

Where this drawing is used for TENDERING purposes all tendering contractors must undertake site inspection and avail themselves of site conditions, and any discrepancies between a Survey or a Proposal and a Site must be reported immediately to the client and qualified clearly and concisely within any subsequent tendering return.

- ☐ AS BUILT DRAWING
- ☐ DISCUSSION PURPOSES
- ☐ SURVEY
- ☐ CONSTRUCTION ISSUE
- ☐ TENDER ISSUE
- ☒ BUILDING REGULATIONS
- ☒ LPA SUBMISSION
- ☒ LPA PRE-APP DRAWING
- ☐ FEASIBILITY DRAWING
- ☐ CLIENT APPROVAL
- ☐ REVISION

Rev Date Description

Project:
2013/2014 ATLANTIC BAY
SILVER > GOLD BALCONIES

Client:
BUTLINS BOGNOR REGIS
UPPER BOGNOR ROAD
BOGNOR REGIS
WEST SUSSEX
PO21 1JL



Drawn: JD Approved: OCT 2013

Sheet Size: A1 Scale: 1:50/20/10@A1

Sheet Description:

BLOCK A EXTERNAL BALCONY
AND TERRACE STACKS

Sheet Number:

IPL_2013_122_112

Rev:
