


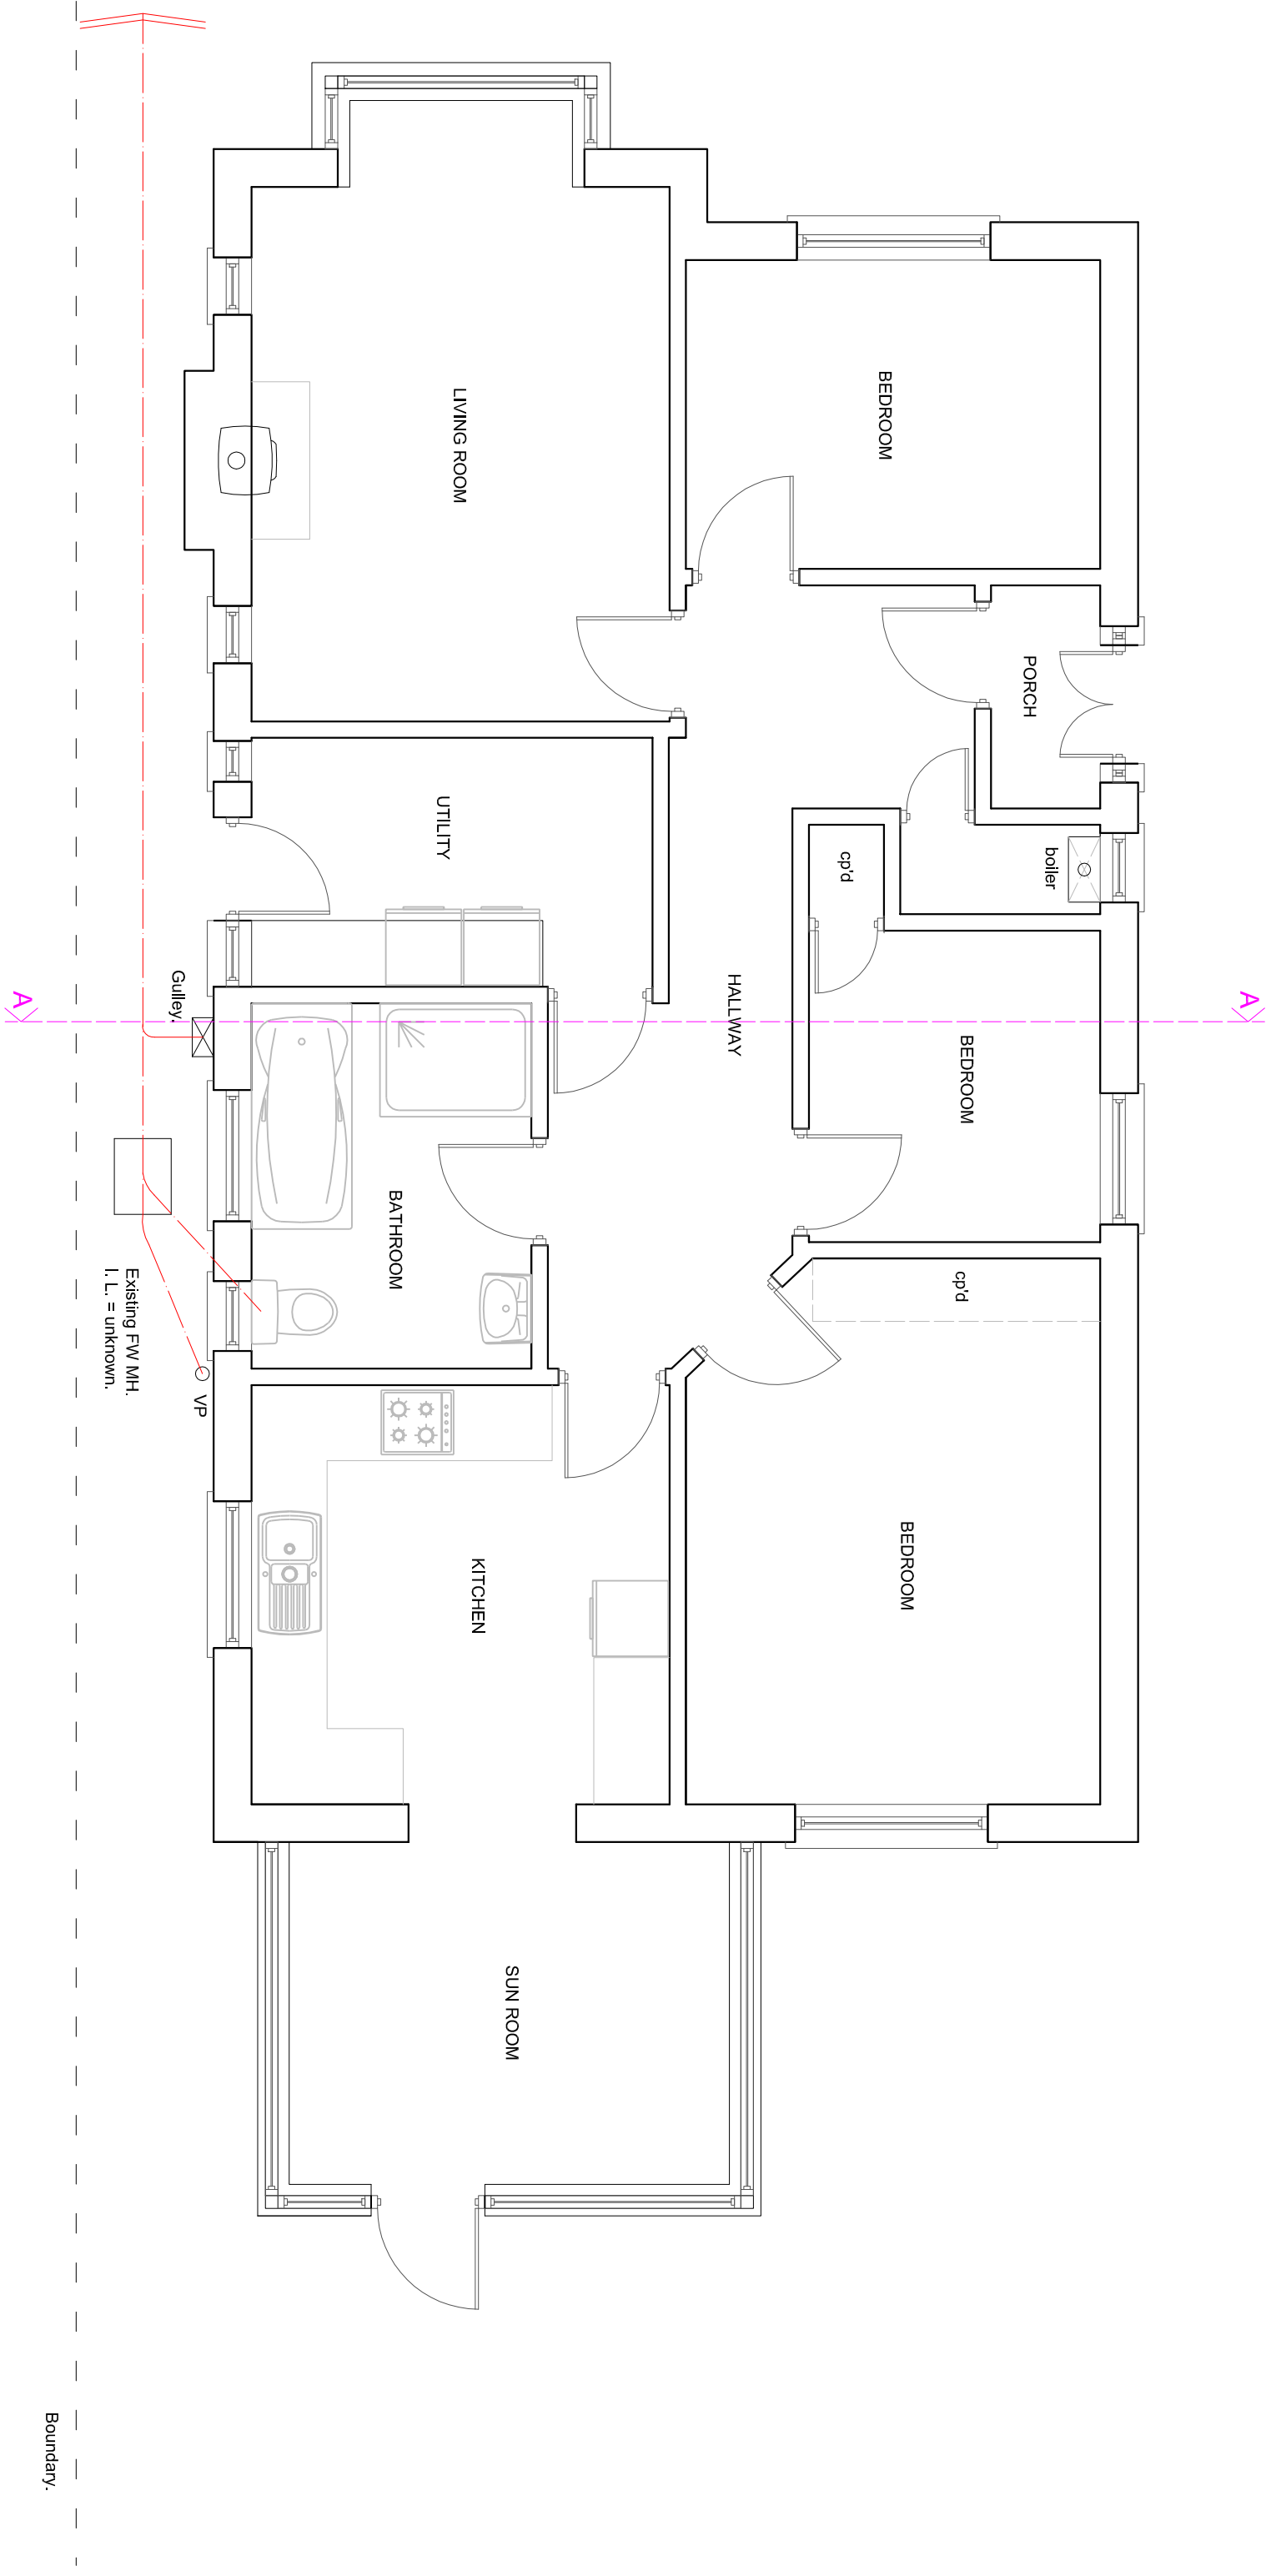

EXISTING GROUND FLOOR PLAN

SUSSEX BUILDING CONSULTANCY LIMITED

30 MANSFIELD ROAD,
BOGNOR REGIS, WEST SUSSEX.

SCALE - 1/50 REV - DATE - 03/04/2017



partner
LABC

3 NORTHCOTE ROAD
BOGNOR REGIS
PO21 8LZ
TEL/FAX - (01243) 861379

