

SIDE ELEVATION


REAR ELEVATION

NOTES

ROOF - Plain concrete tiles to pitched roof and felted flat roofing to rear extension.


WALLS - Mixture of painted render and face brickwork.

WINDOWS/DOORS - White framed PVC double glazed units.

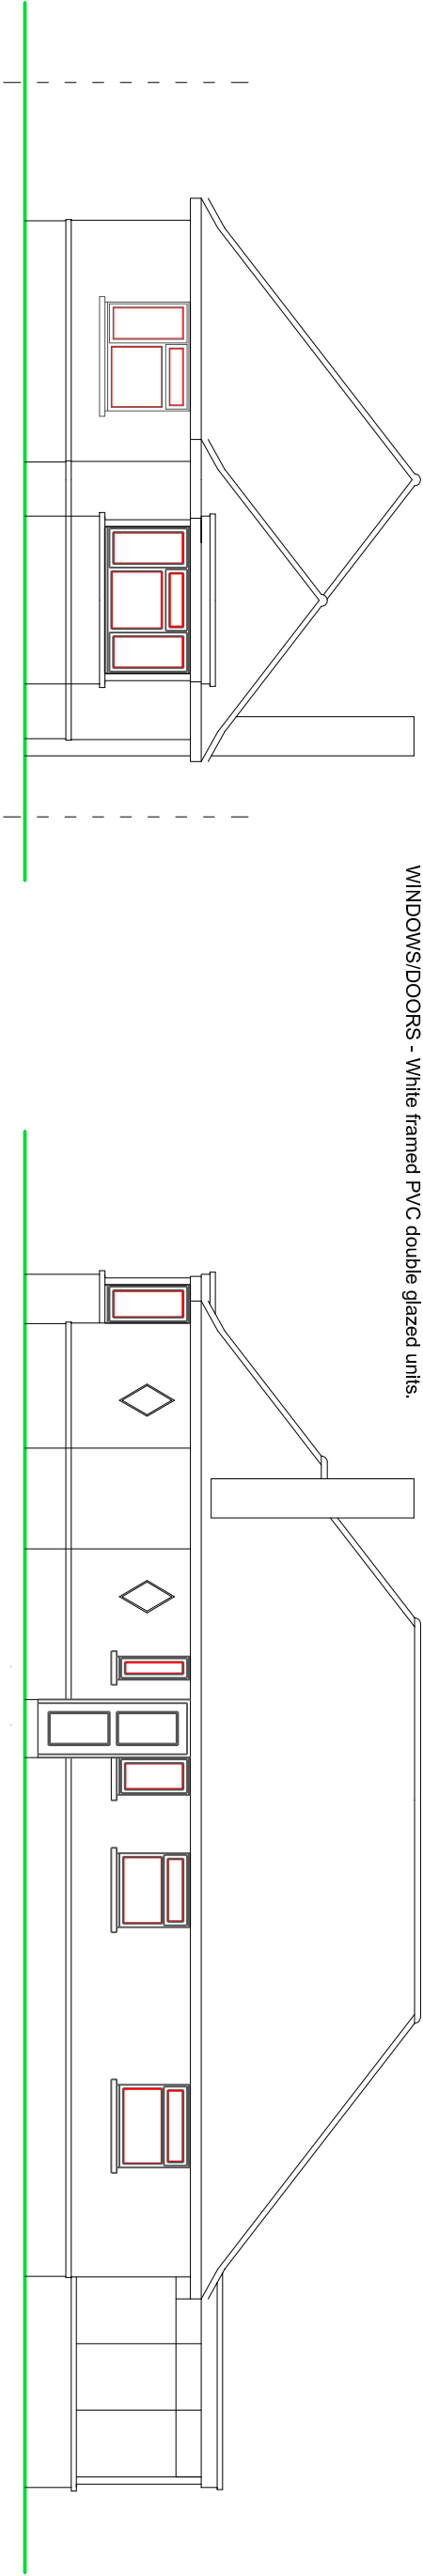

FRONT ELEVATION

SIDE ELEVATION

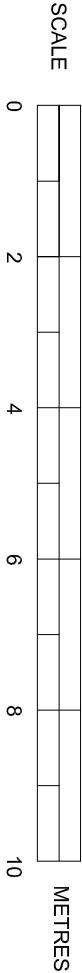

EXISTING ELEVATIONS

SUSSEX BUILDING CONSULTANCY LIMITED

30 MANSFIELD ROAD, NORTH BERSTED,
BOGNOR REGIS, WEST SUSSEX.

SCALE - 1/100 REV - DATE - 26/04/2017

LABC

partner

3 NORTHOTE ROAD
BOGNOR REGIS
PO21 9LZ
TEL - (01243) 961379