



Boundary.

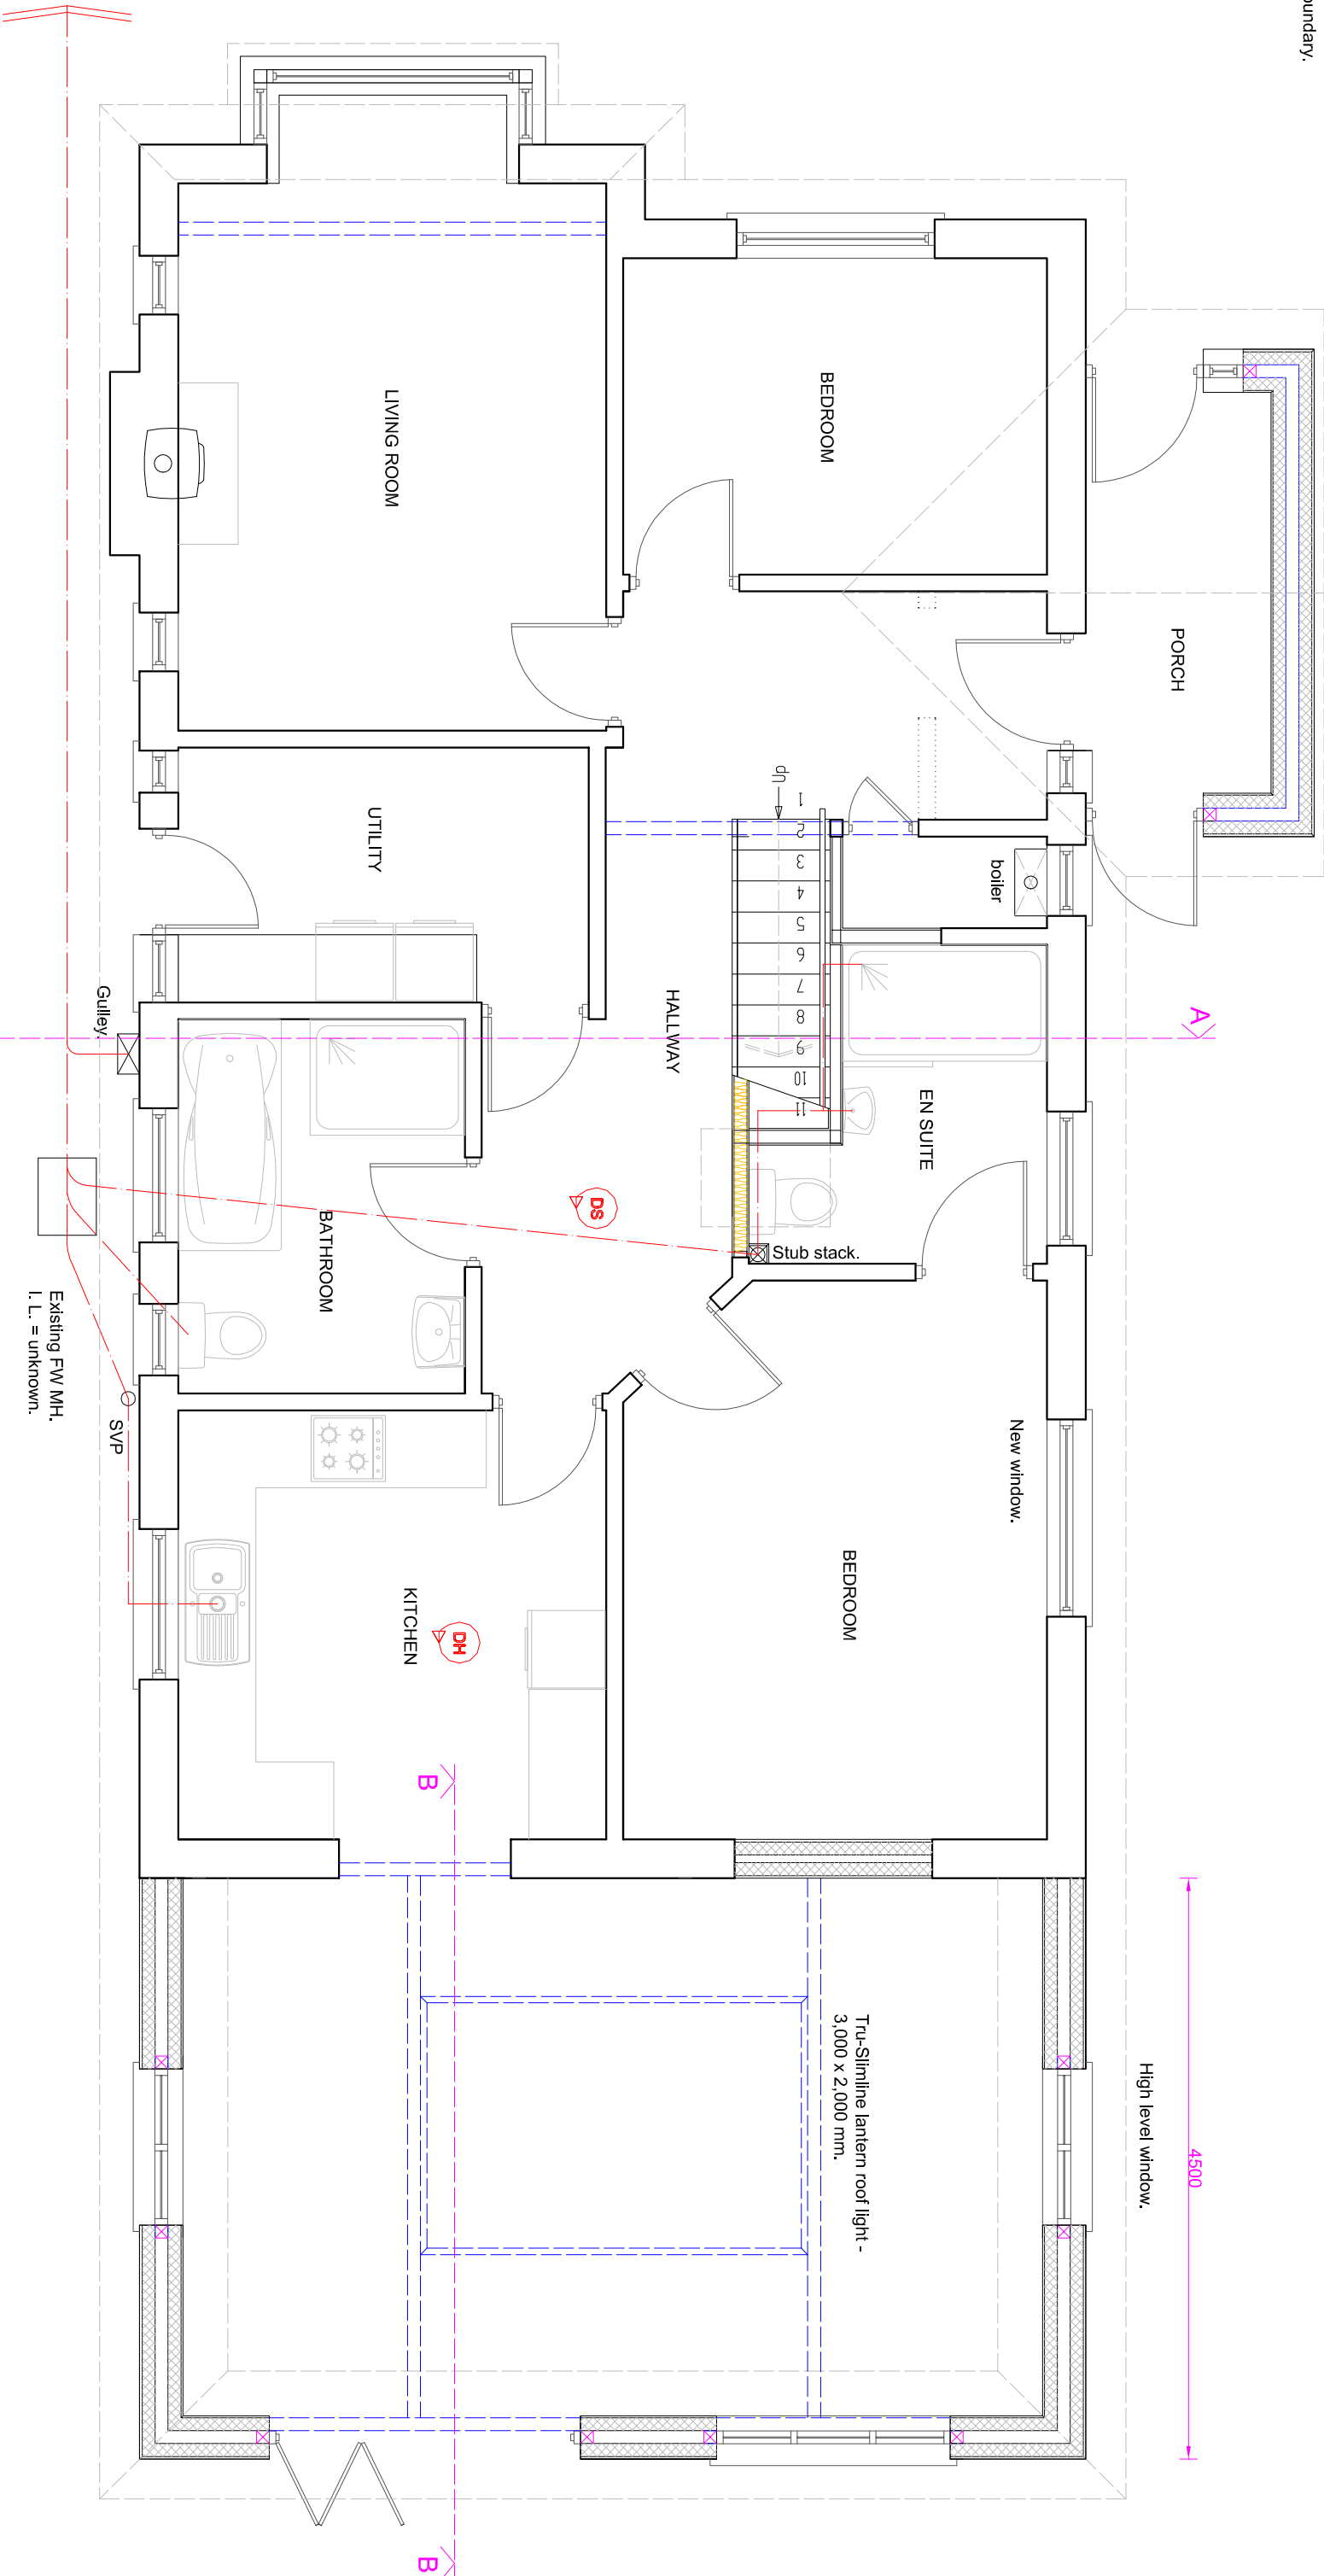

PROPOSED GROUND FLOOR PLAN

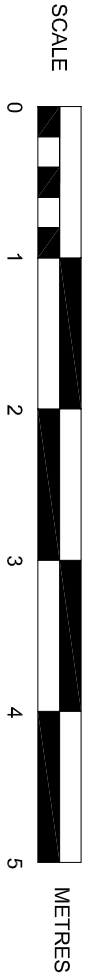

Boundary.

SUSSEX BUILDING CONSULTANCY LIMITED

30 MANSFIELD ROAD,
BOGNOR REGIS, WEST SUSSEX.

SCALE - 1/50 REV - C DATE - 31/08/2017

LABC
partner
3 NORTHGOTE ROAD
BOGNOR REGIS
PO21 5LZ
TEL/FAX • (01243) 861379