
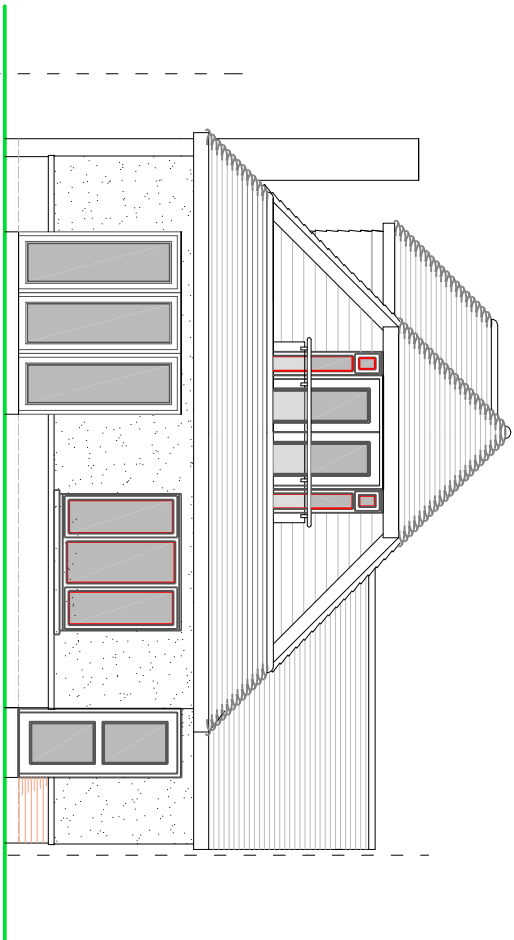


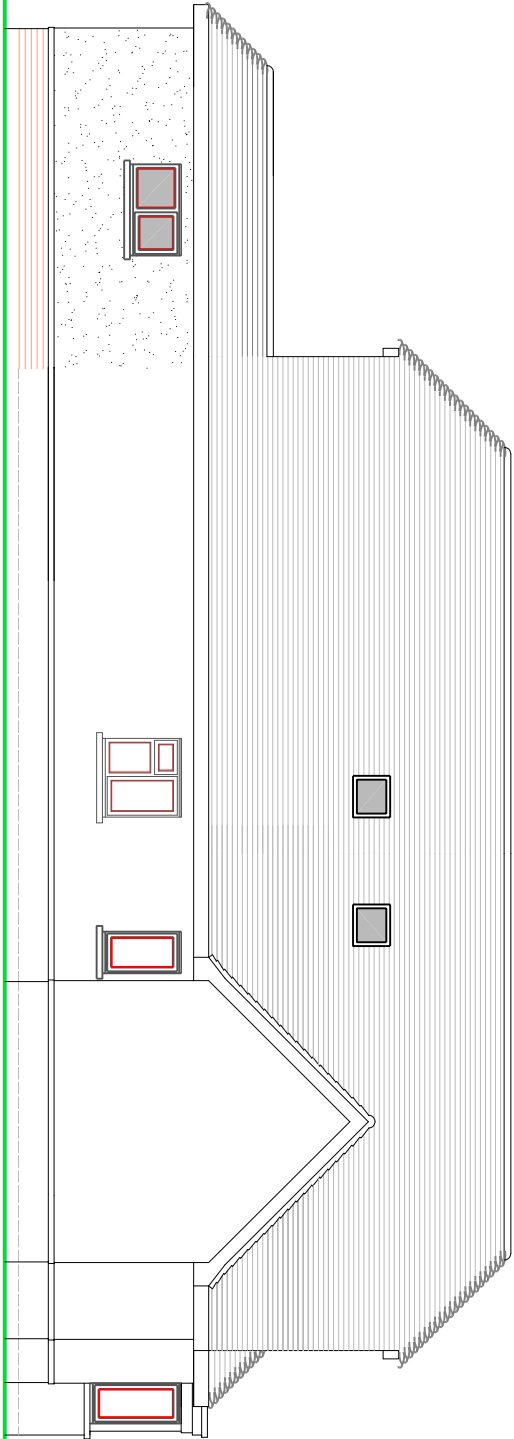


SIDE ELEVATION


REAR ELEVATION

NOTES

- ROOF - Plain concrete tiles to pitched roof and fibre glass flat roofing to rear extension.
- WALLS - Mixture of painted render and face brickwork to match existing with upper walls and dormer cheeks to be plain tile hanging with colour and texture to match existing.
- WINDOWS/DOORS - White framed PVC double glazed units.

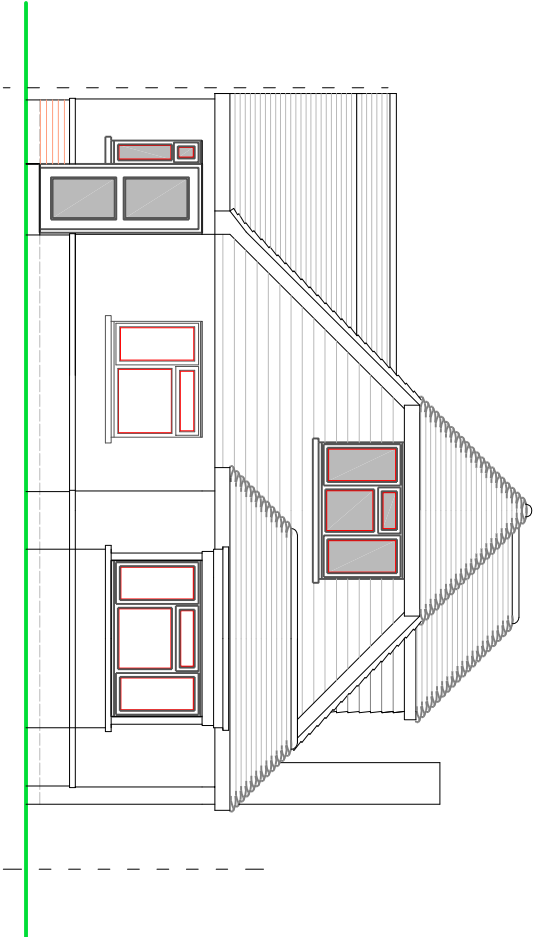

FRONT ELEVATION

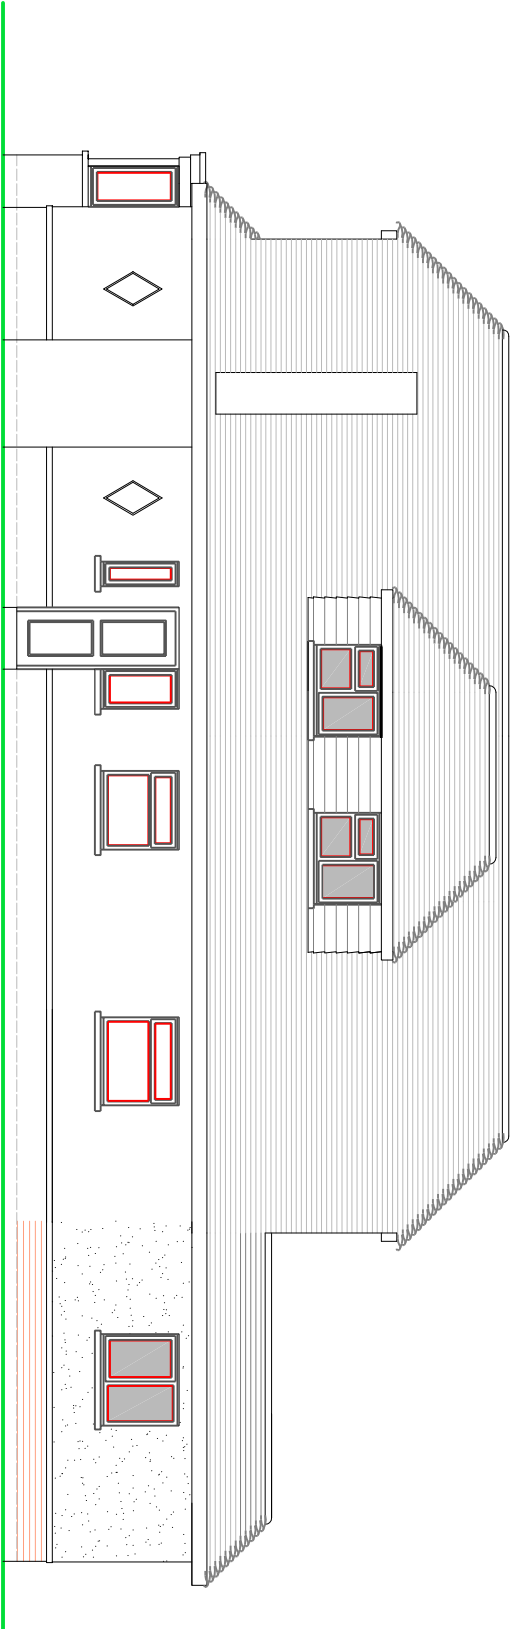

SIDE ELEVATION



PROPOSED ELEVATIONS

**SUSSEX BUILDING CONSULTANCY LIMITED**

30 MANSFIELD ROAD, NORTH BERSTED,  
BOGNOR REGIS, WEST SUSSEX.

SCALE - 1/100 REV - B DATE - 31/08/2017

**LABC**  
partner  
3 NORTHCOTE ROAD  
BOGNOR REGIS  
PO21 3LZ  
TEL - (01243) 961379