
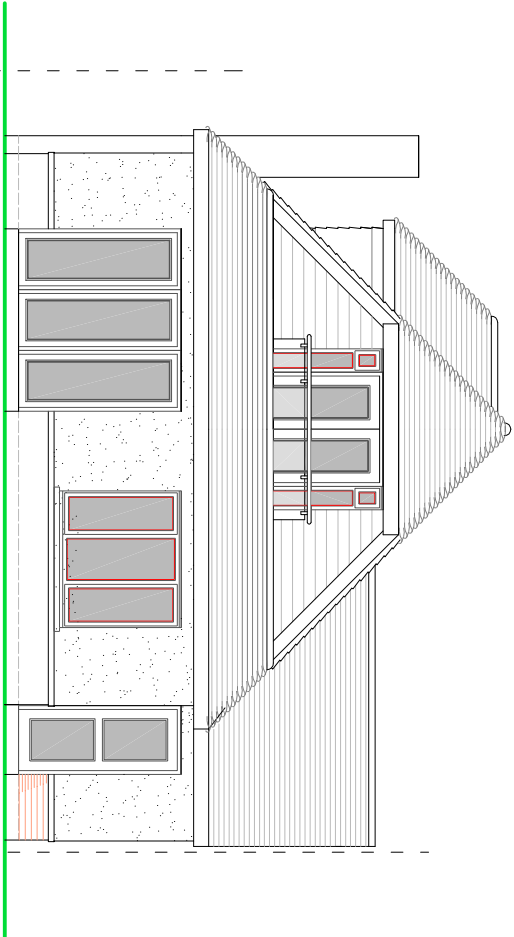


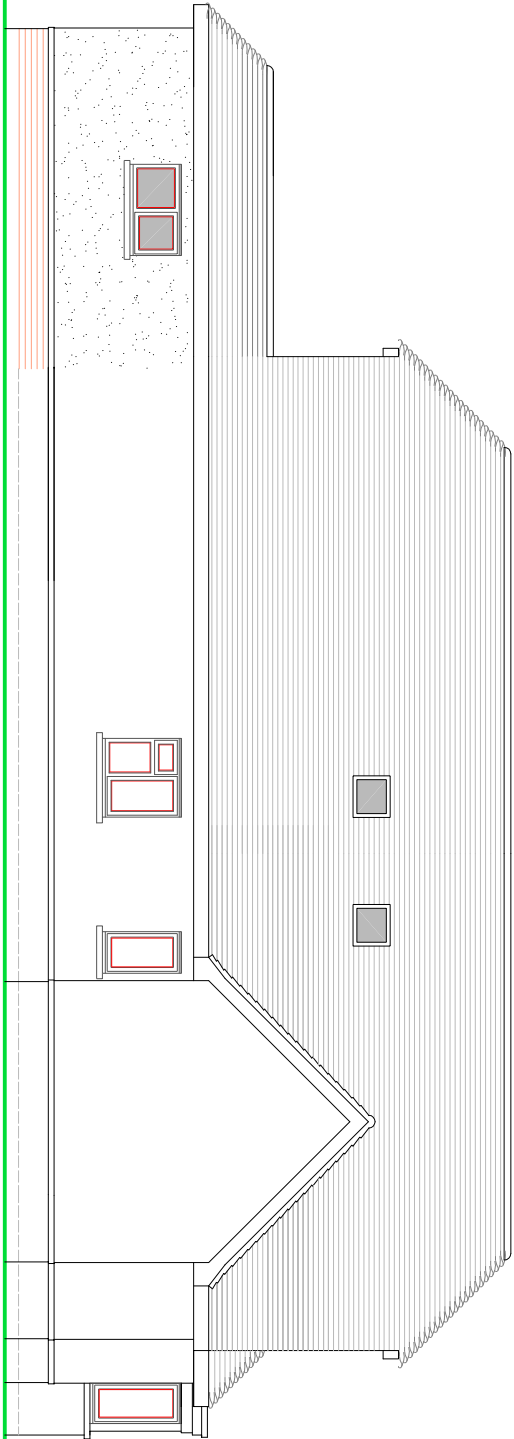


SIDE ELEVATION


REAR ELEVATION

NOTES

- ROOF - Plain rd coloured 'Acme' clay tiles to pitched roof and fibre glass flat roofing to rear extension.
- WALLS - Mixture of painted render and face brckwork to match existing with upper walls and dormer cheeks to be Marley Eternit Cedral weatherboarding - san yellow coloured (reference CC08).
- WINDOWS/DOORS - White framed PVC double glazed units.

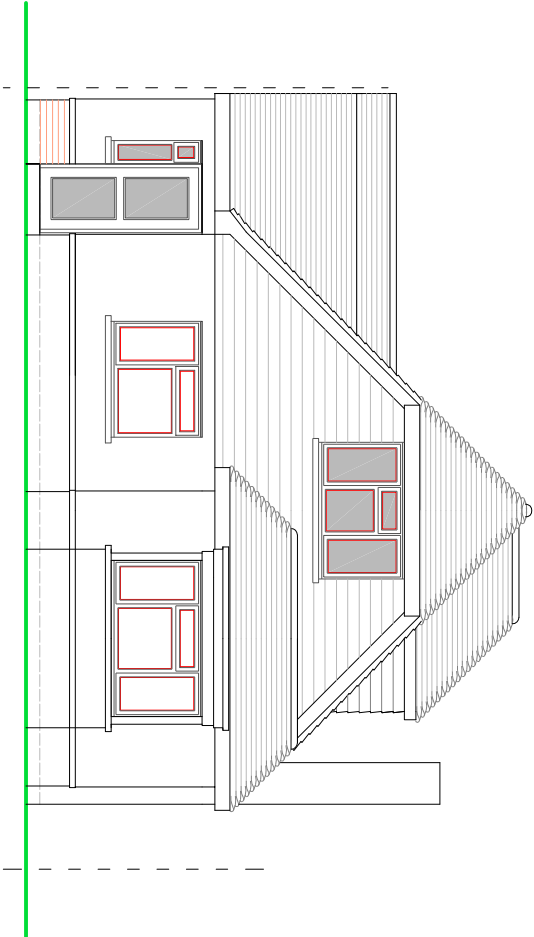

FRONT ELEVATION

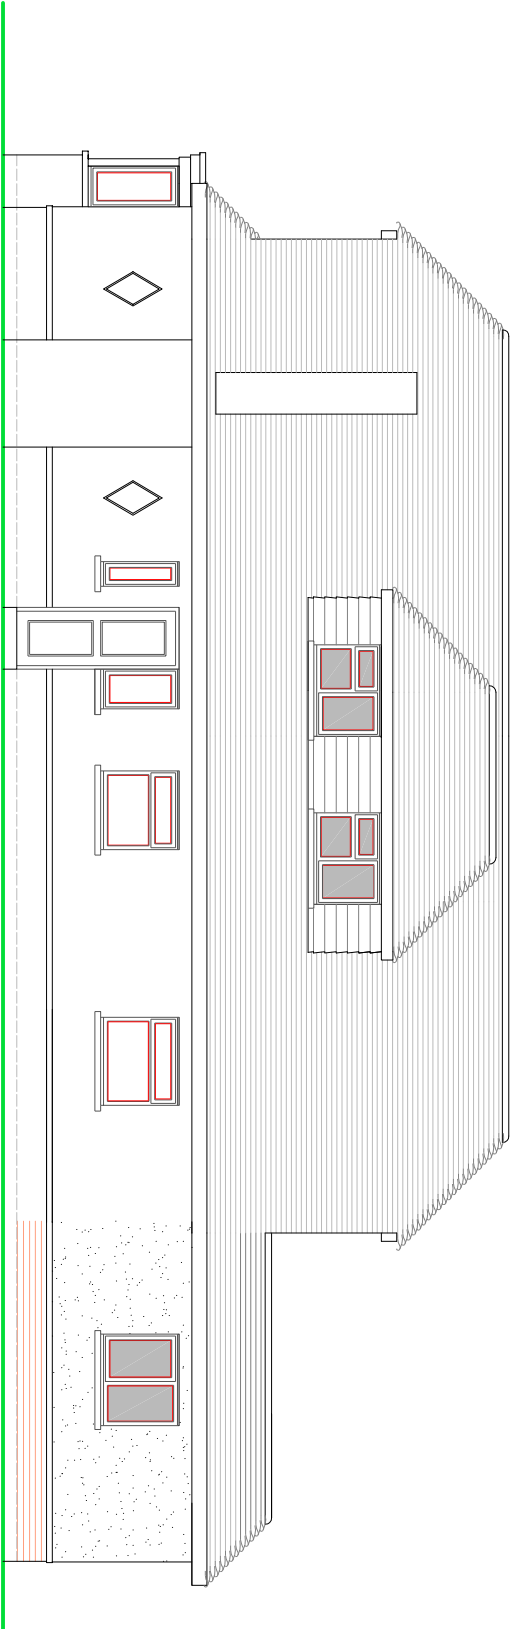

SIDE ELEVATION



PROPOSED ELEVATIONS

SUSSEX BUILDING CONSULTANCY LIMITED

30 MANSFIELD ROAD, NORTH BERSTED,
BOGNOR REGIS, WEST SUSSEX.

SCALE - 1/100 REV - C DATE - 10/01/2018

LABC
partner

3 NORTHCOTE ROAD
BOGNOR REGIS
PO21 3LZ
TEL - (01243) 961379