



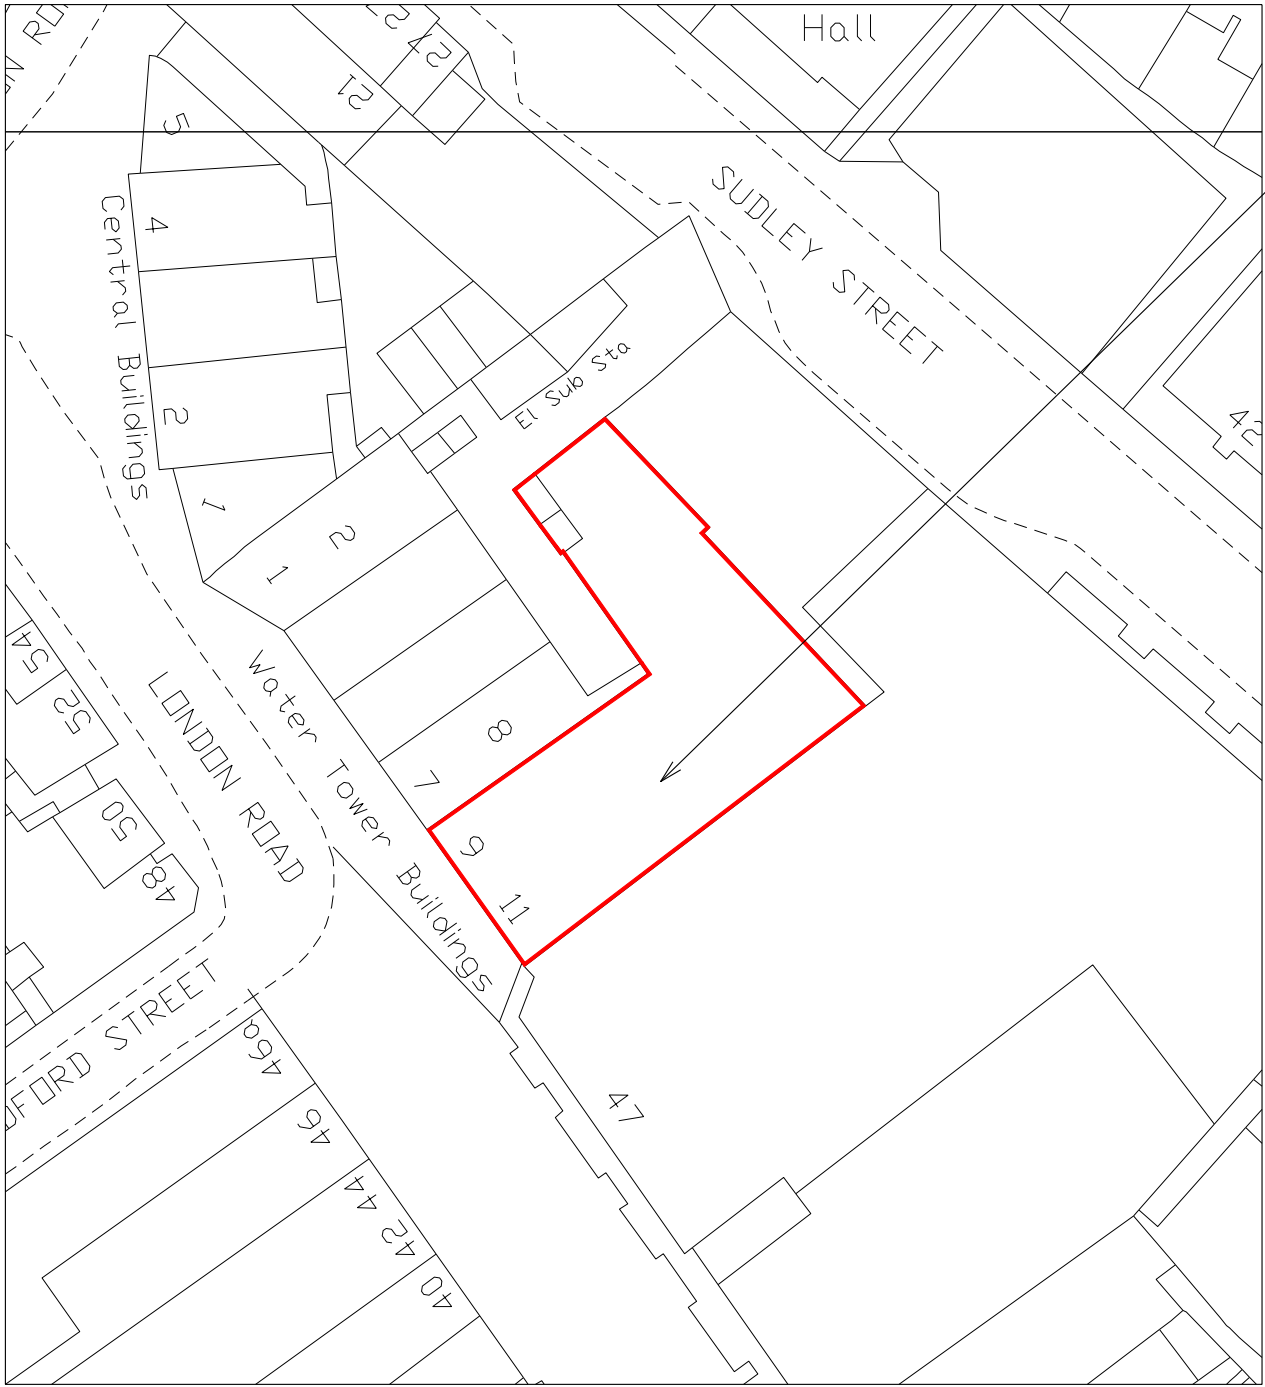



BLOCK PLAN
SCALE 1:500



Ordnance Survey, Crown Copyright @ 2019.
All Rights Reserved License No. 100035607

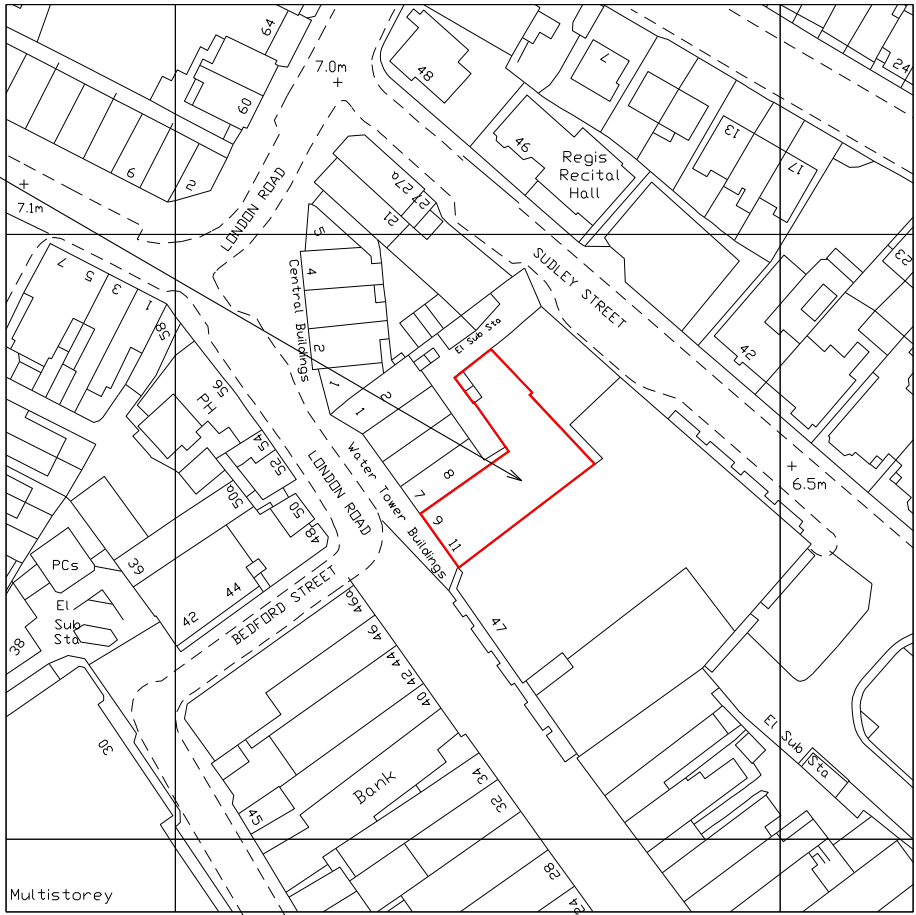

SITE LOCATION PLAN
SCALE 1:1250

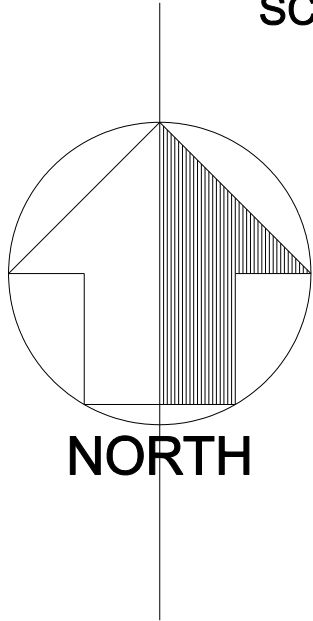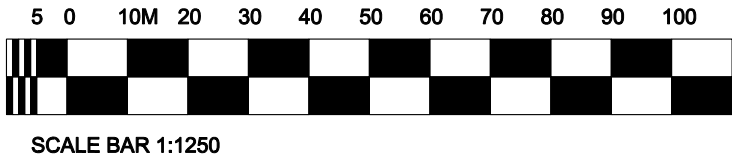

Revision:

Drawn by:
RRDS LTD
Brookside Farm, Nantyderry,
Nr. Abergavenny Mons.
NP7 3DP
Tel: 01873 881165
Fax: 01873 881343

The Edinburgh Woollen Mill



Edinburgh Woollen Mills
Global House, 5 Castle Street, Carlisle. CA3 8SY

Project:
Proposed Edinburgh Woollen Mill
9-11 Water Tower Building,
Bognor Regis,
East Sussex. PO21 1PN

Scale: 1:500/1250 @ A3
Date: November 2019
Drawn: RRDS

Site Location & Block Plans
Drg No:
EWM070/SP01