



Proposed first floor extension is the subject of planning application BR/288/10/PL - currently under consideration.

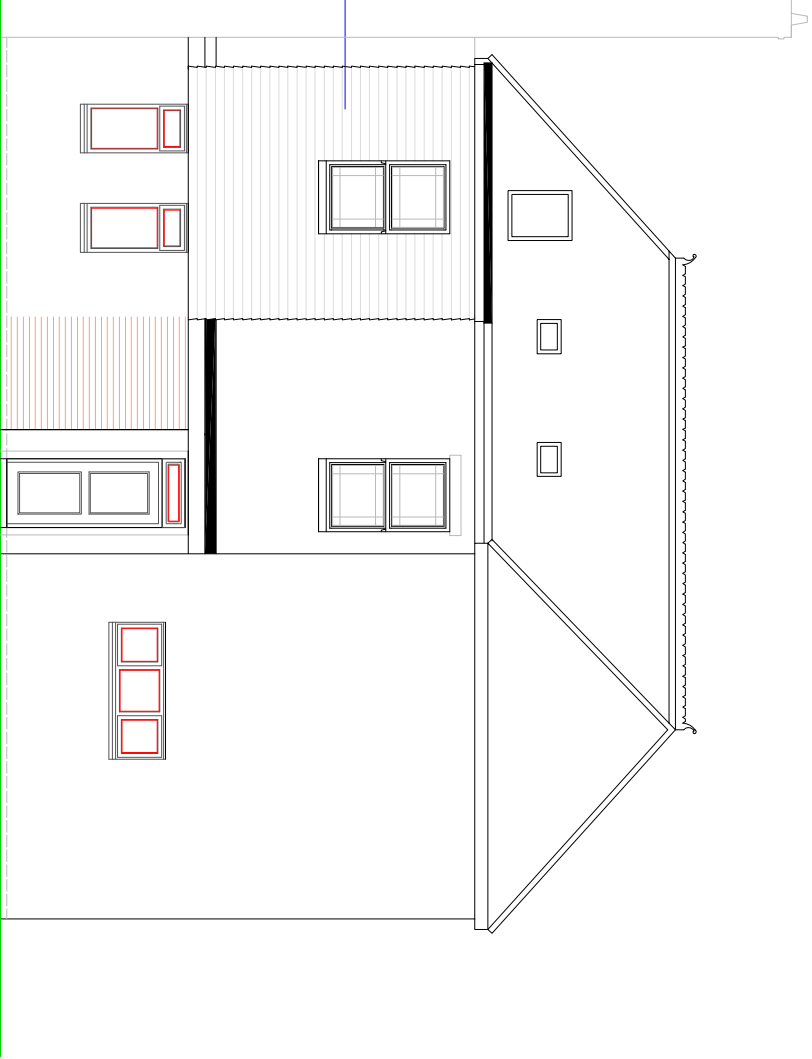

REAR ELEVATION

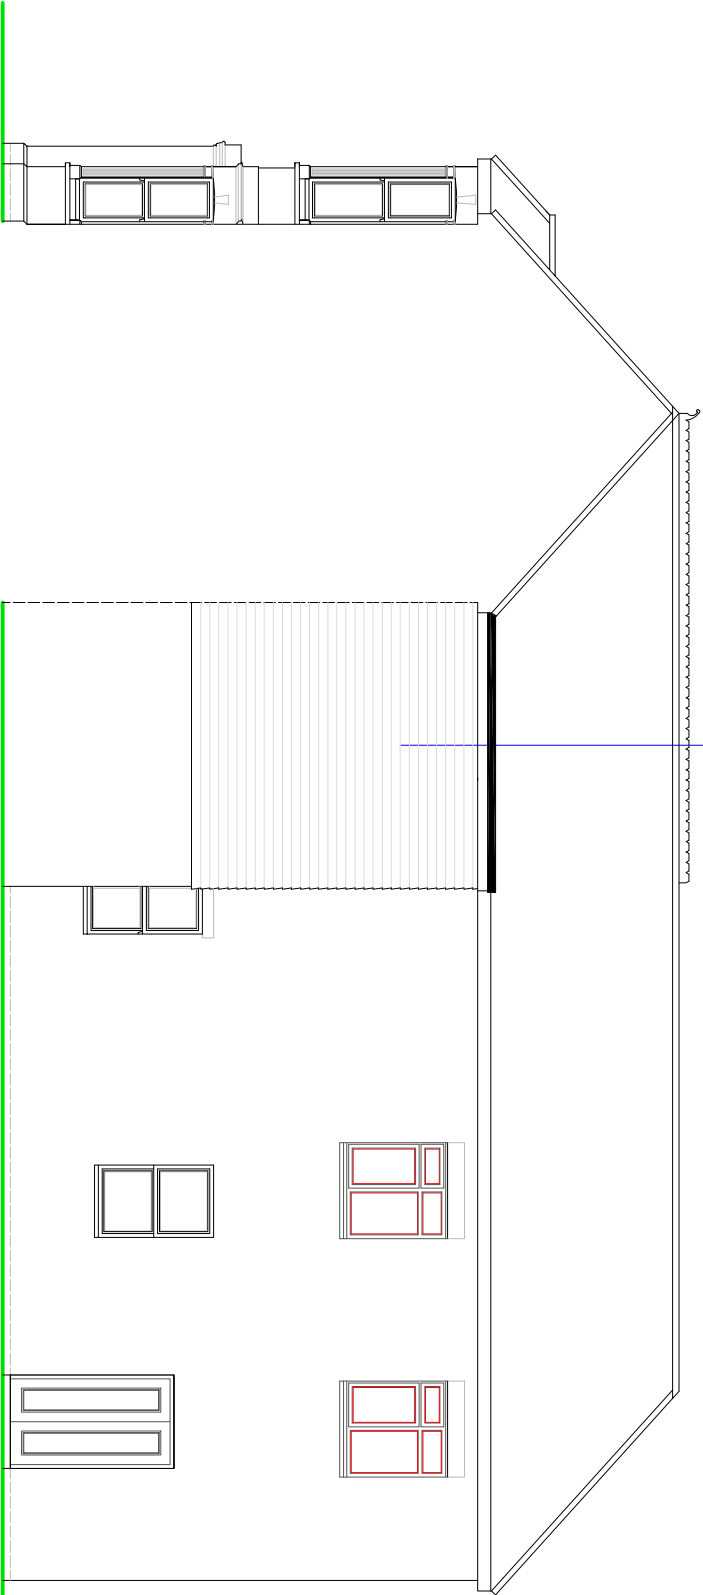


SIDE ELEVATION

NOTES

ROOF - GRP covering to new flat roof section.

WALLS - Face brickwork to match existing external walls.

WINDOWS/DOORS - White framed PVC double glazed units.

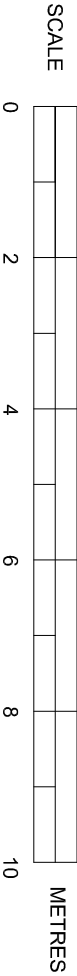

PROPOSED ELEVATIONS

SUSSEX BUILDING CONSULTANCY LIMITED

42 SUDLEY ROAD,
BOGNOR REGIS, WEST SUSSEX.

SCALE - 1/100 REV - DATE - 16/12/2020



Partner
LABC
3 NORTHGATE ROAD
BOGNOR REGIS
PO21 1LZ
TEL - (01243) 861379