



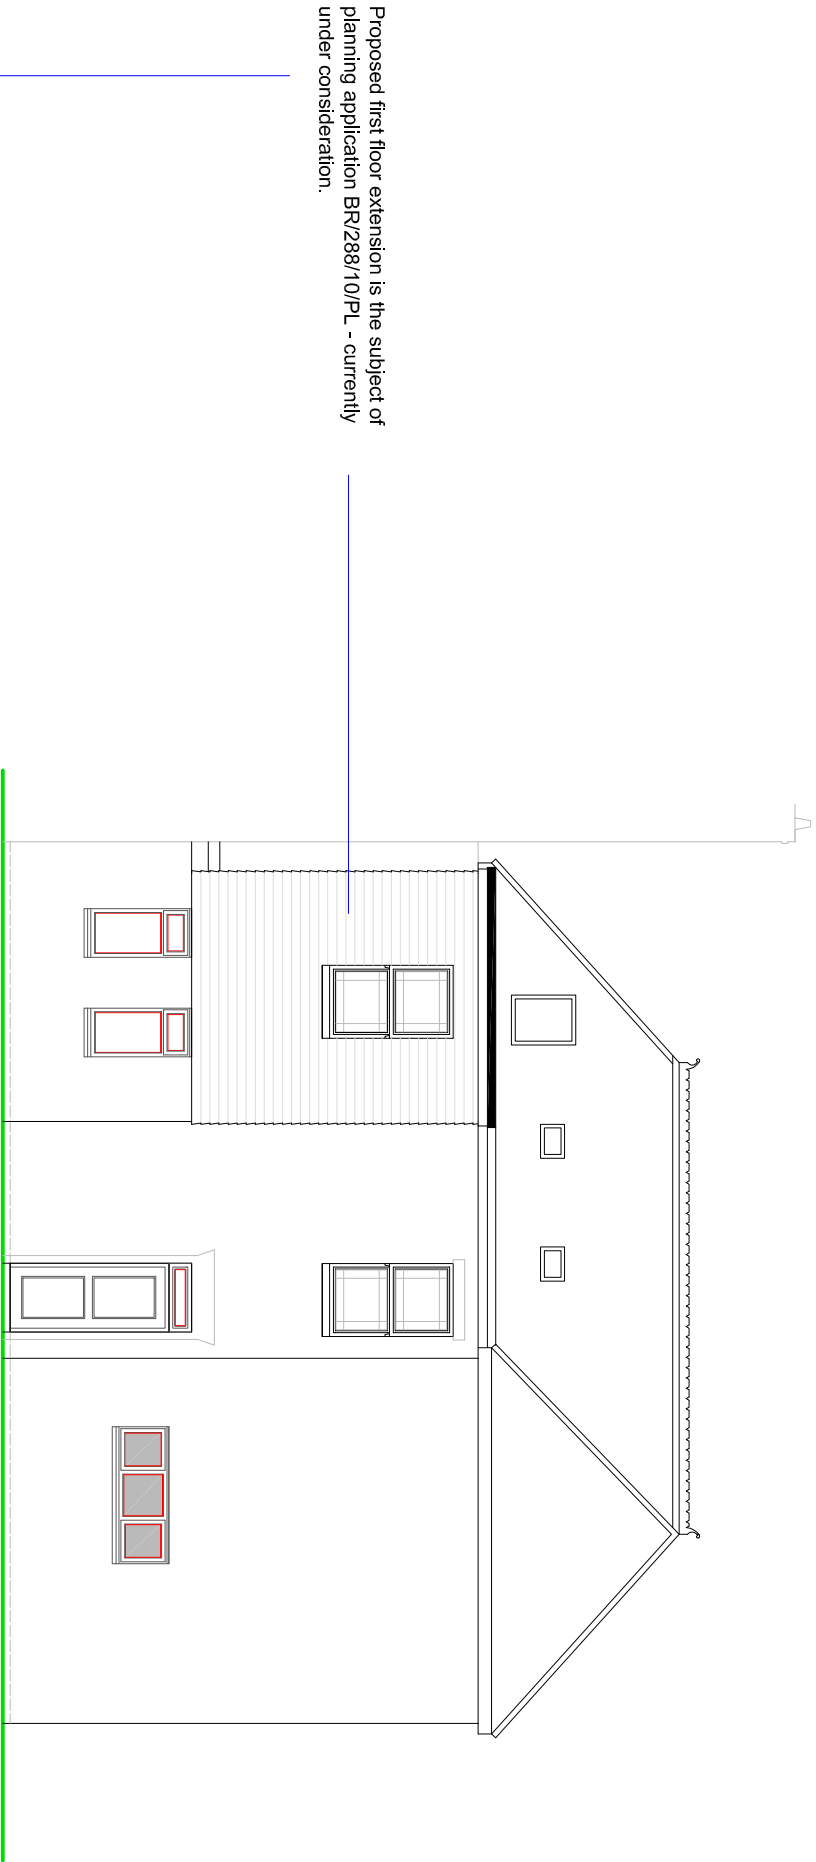

Proposed first floor extension is the subject of planning application BR/288/10/PL - currently under consideration.

REAR ELEVATION

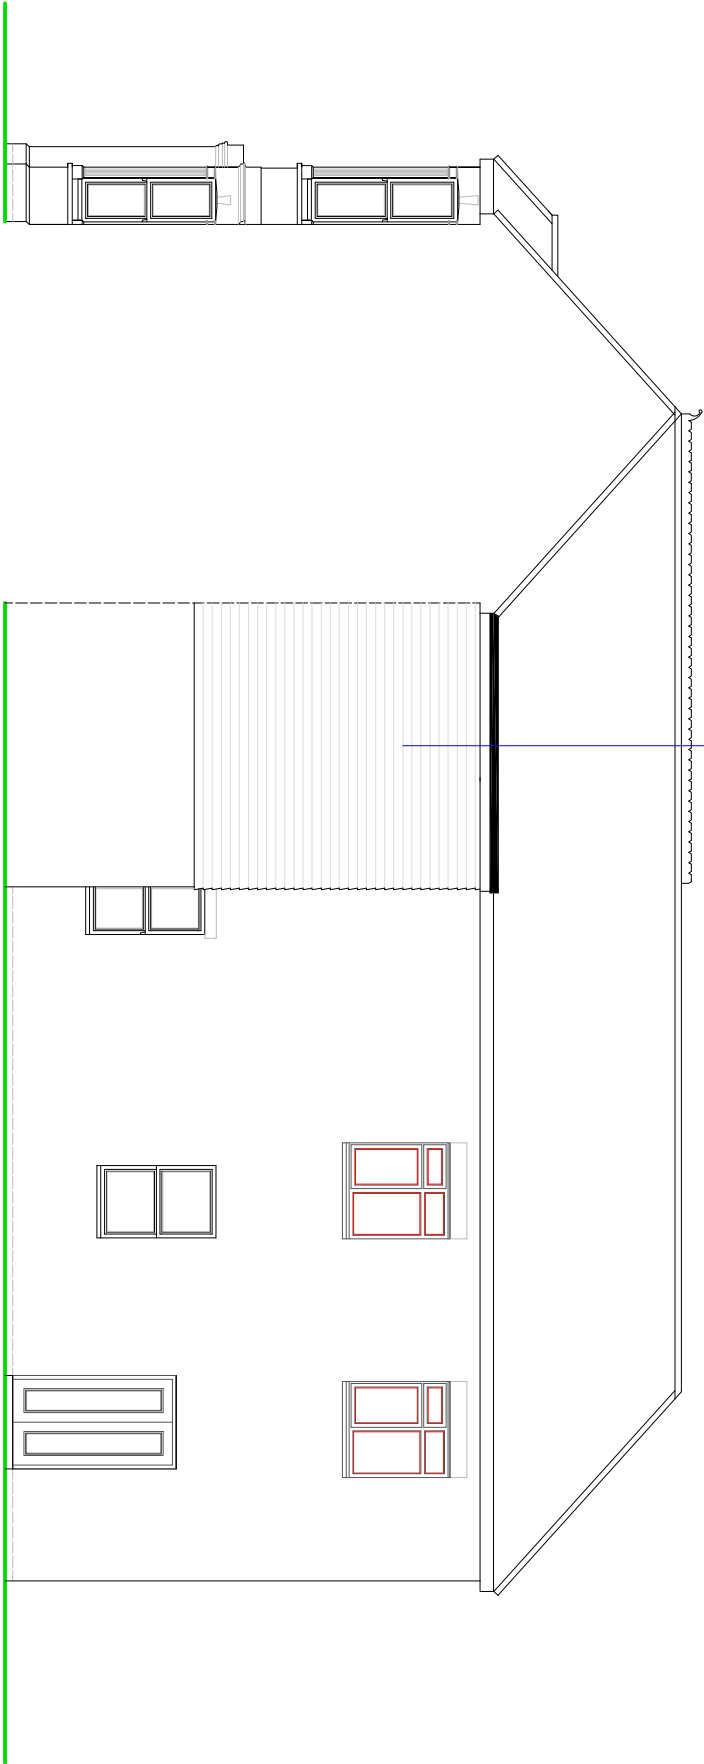


SIDE ELEVATION

NOTES

ROOF - Natural slates to pitched roof, felt covering to flat roof sections.

WALLS - Face brickwork, painted render and cement based New England style cladding to new external walls.

WINDOWS/DOORS - White framed PVC double glazed units.

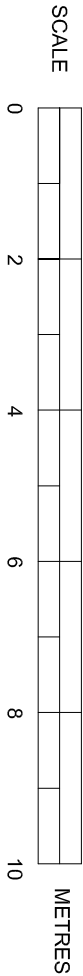

EXISTING ELEVATIONS

SUSSEX BUILDING CONSULTANCY LIMITED

42 SUDLEY ROAD,
BOGNOR REGIS, WEST SUSSEX.

SCALE - 1/100 REV - C DATE - 16/12/2020

LABC

Partner
3 NORTHCOTE ROAD
PO21 1LZ
TEL - (01243) 861379