
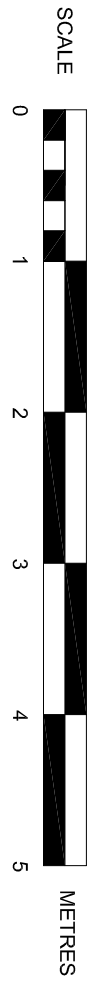


-  Manual call point.
-  Smoke detector head.
-  Heat detector head.
-  Emergency lighting.

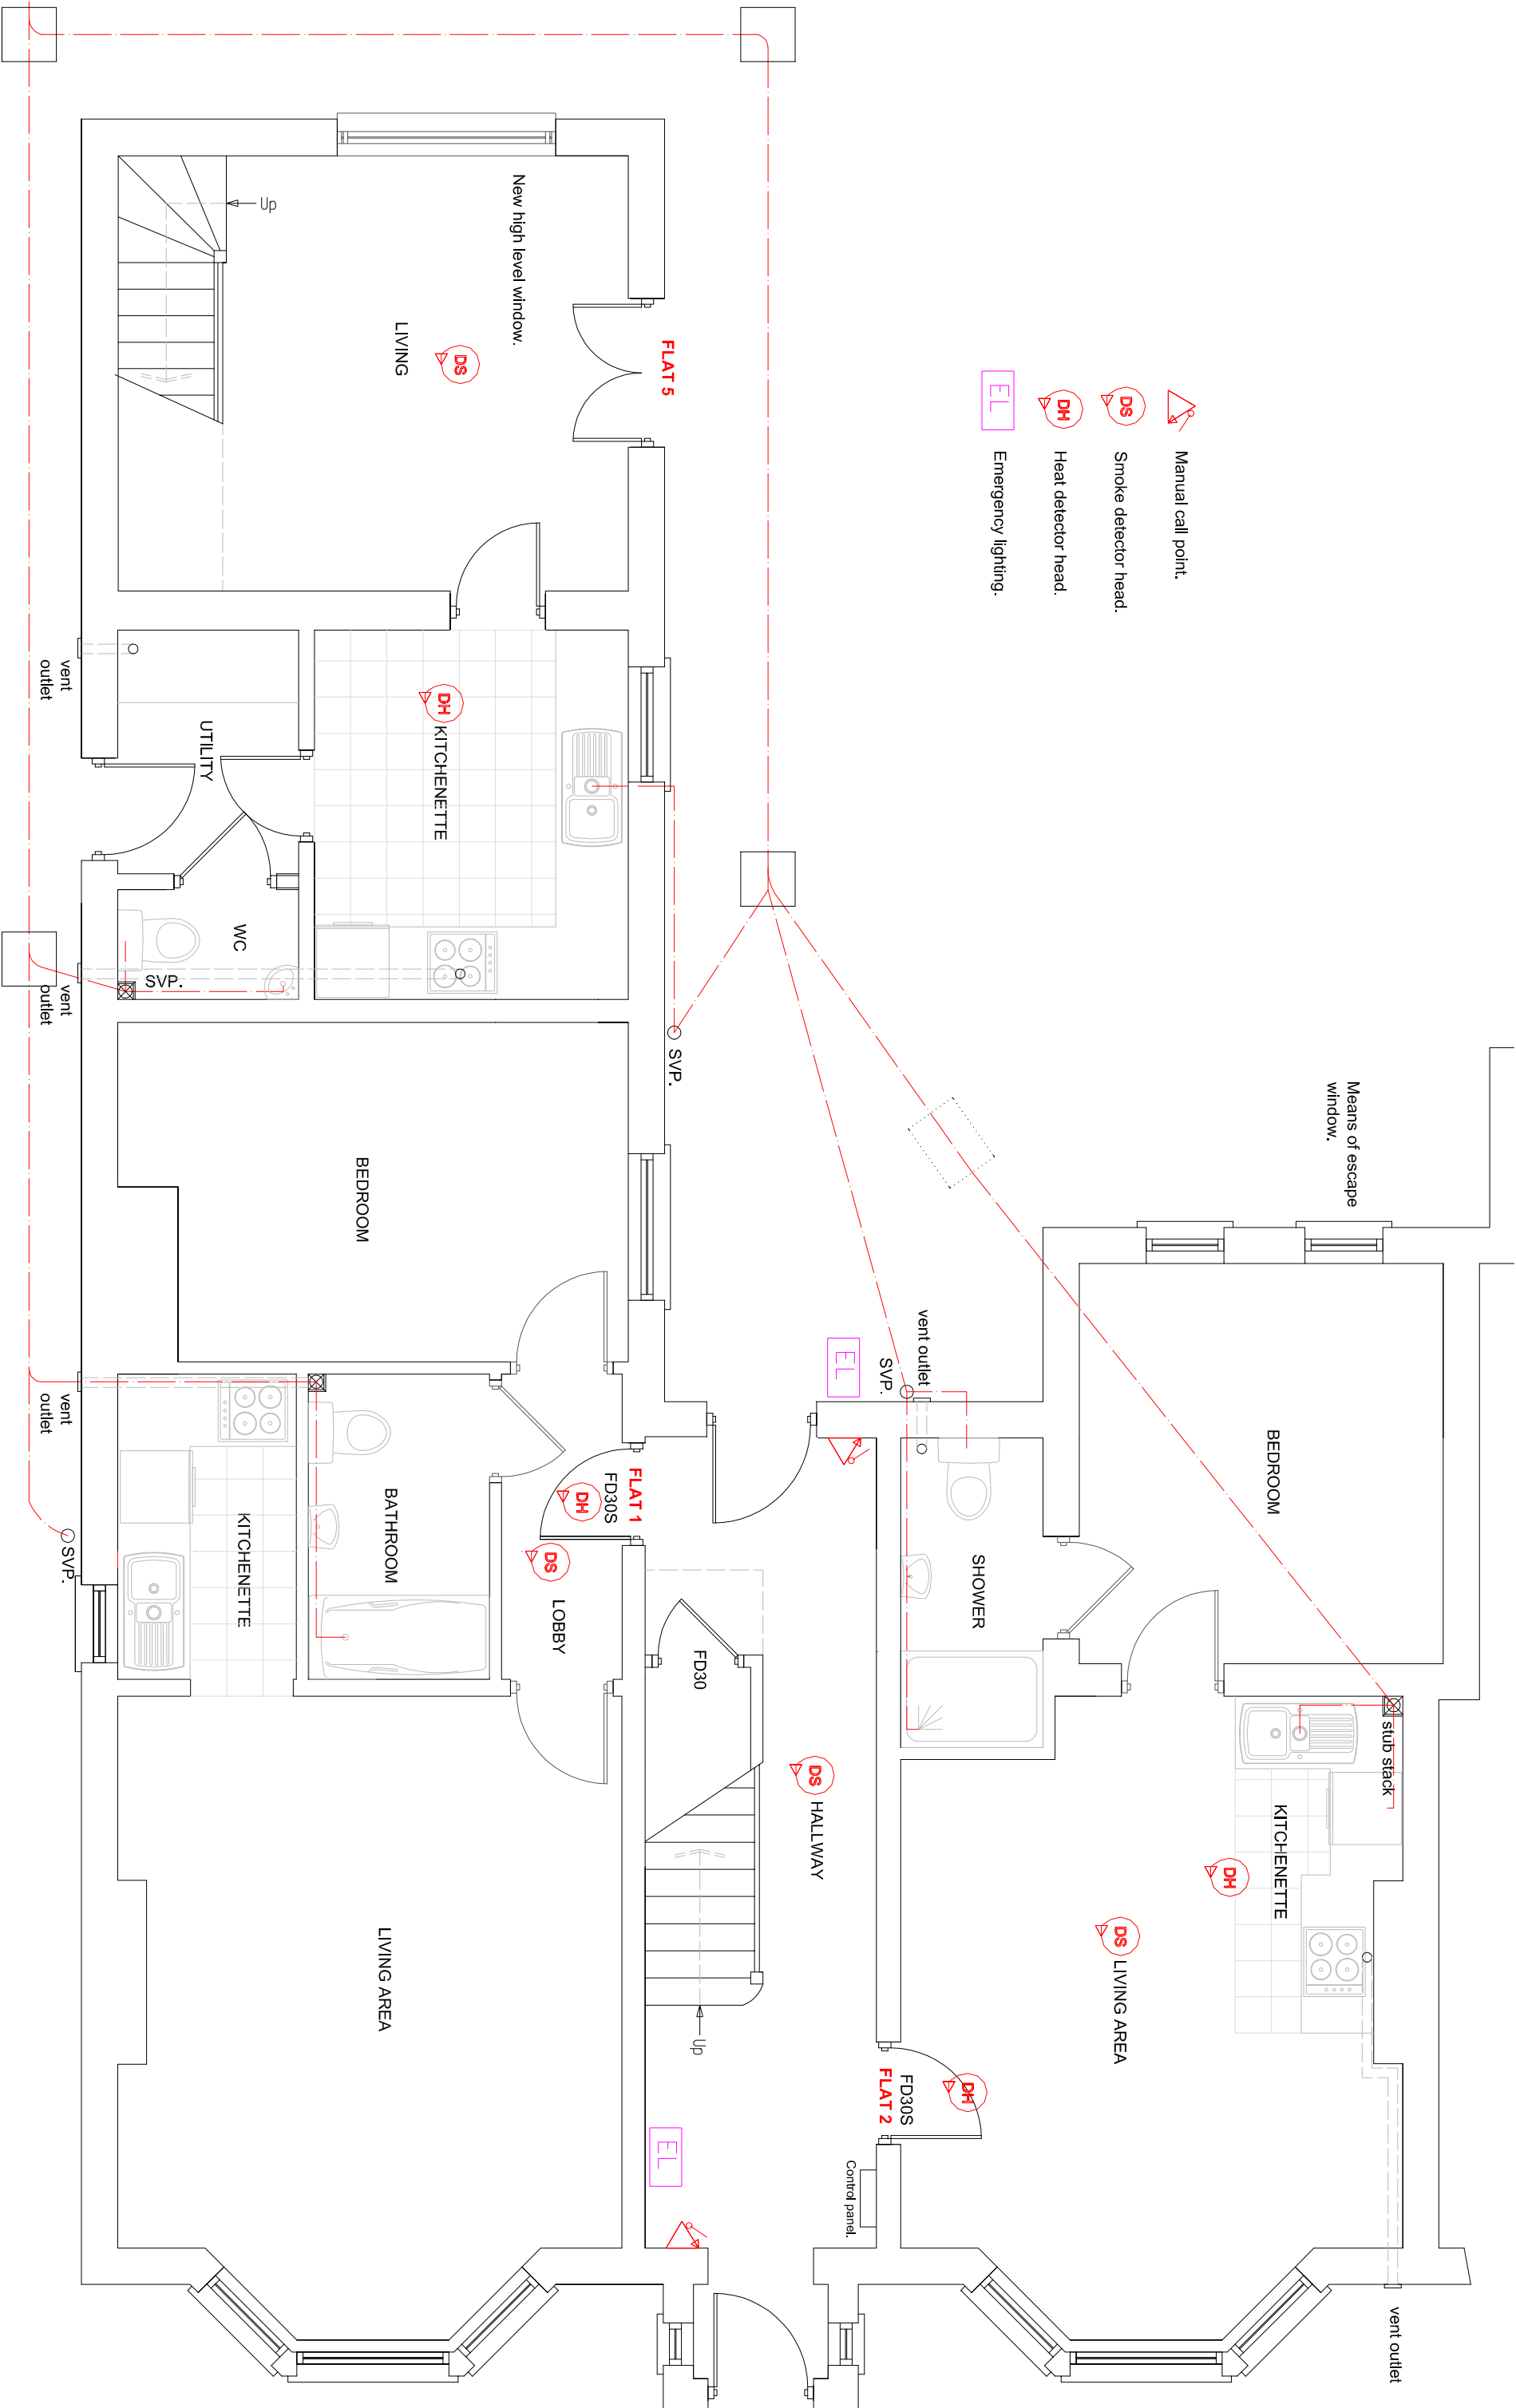

EXISTING GROUND FLOOR PLAN

SUSSEX BUILDING CONSULTANCY LIMITED

42 SUDLEY ROAD,
BOGNOR REGIS, WEST SUSSEX.

SCALE - 1/50 REV - DATE - 16/12/2020



LABC
partner
3 NORTHCOTE ROAD
BOGNOR REGIS
PO21 5LZ
TEL/FAX - (01243) 861379