



NOTES:

1. Do not scale this drawing. Use figured dimensions only, except for Planning purposes.
2. All dimensions must be checked on site by the contractor prior to commencement of work.
3. All construction details are indicative and are to be checked and confirmed on site and any divergence's are to be agreed with the Contract Administrator.

THIS DRAWING TO BE READ IN-CONJUNCTION WITH THE BUILDING CONTROL AND CONSTRUCTION NOTES

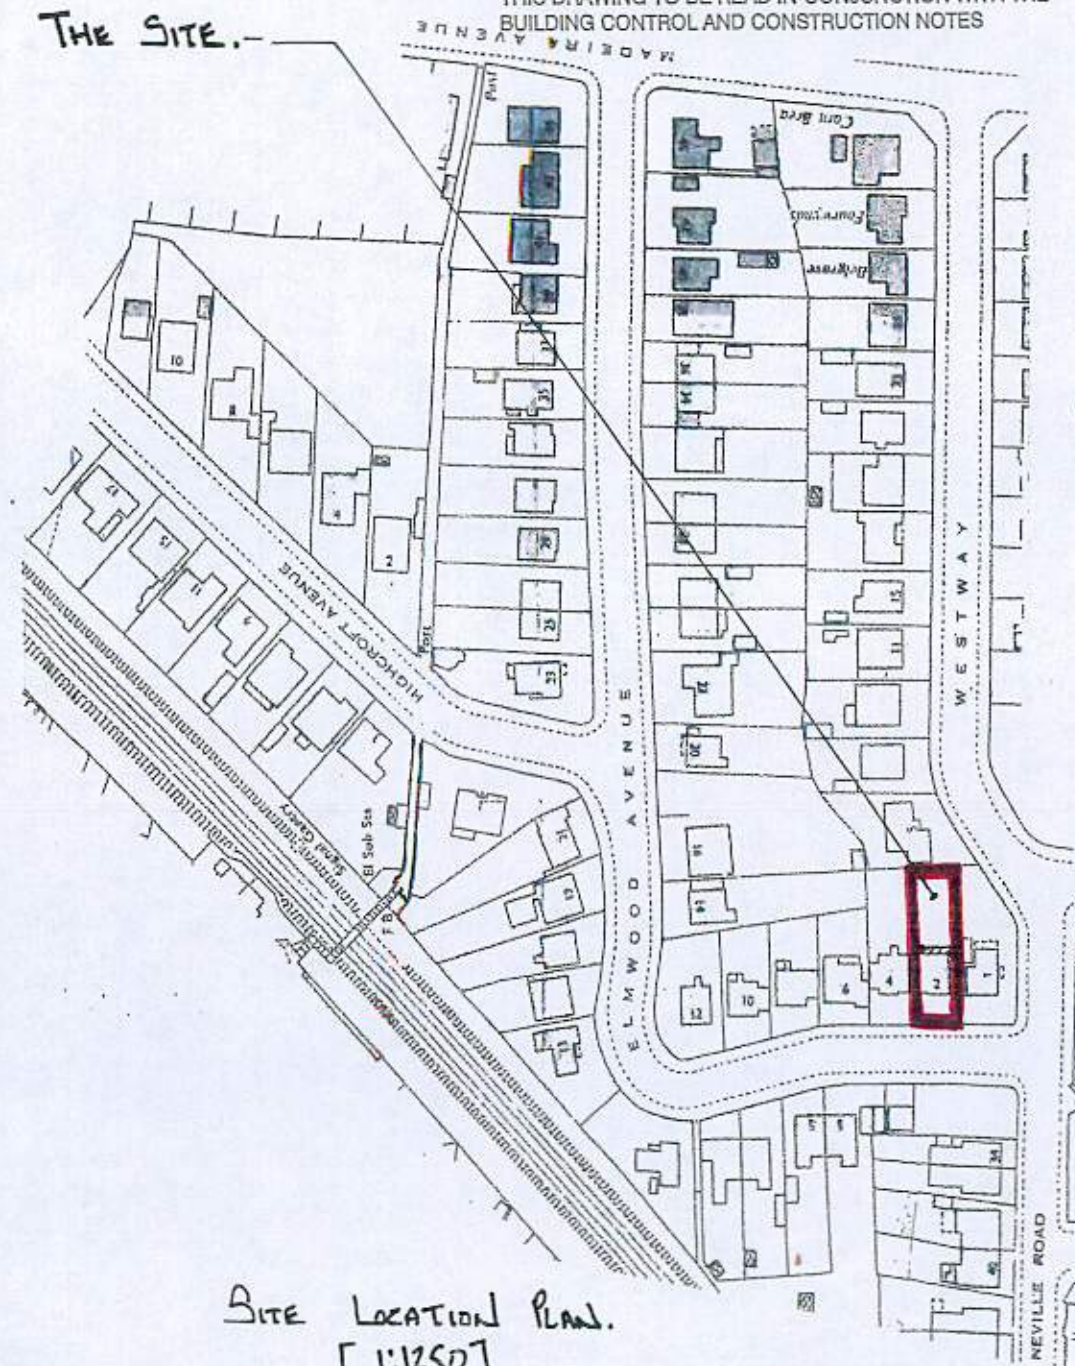

SITE LOCATION PLAN.
[1:1250]

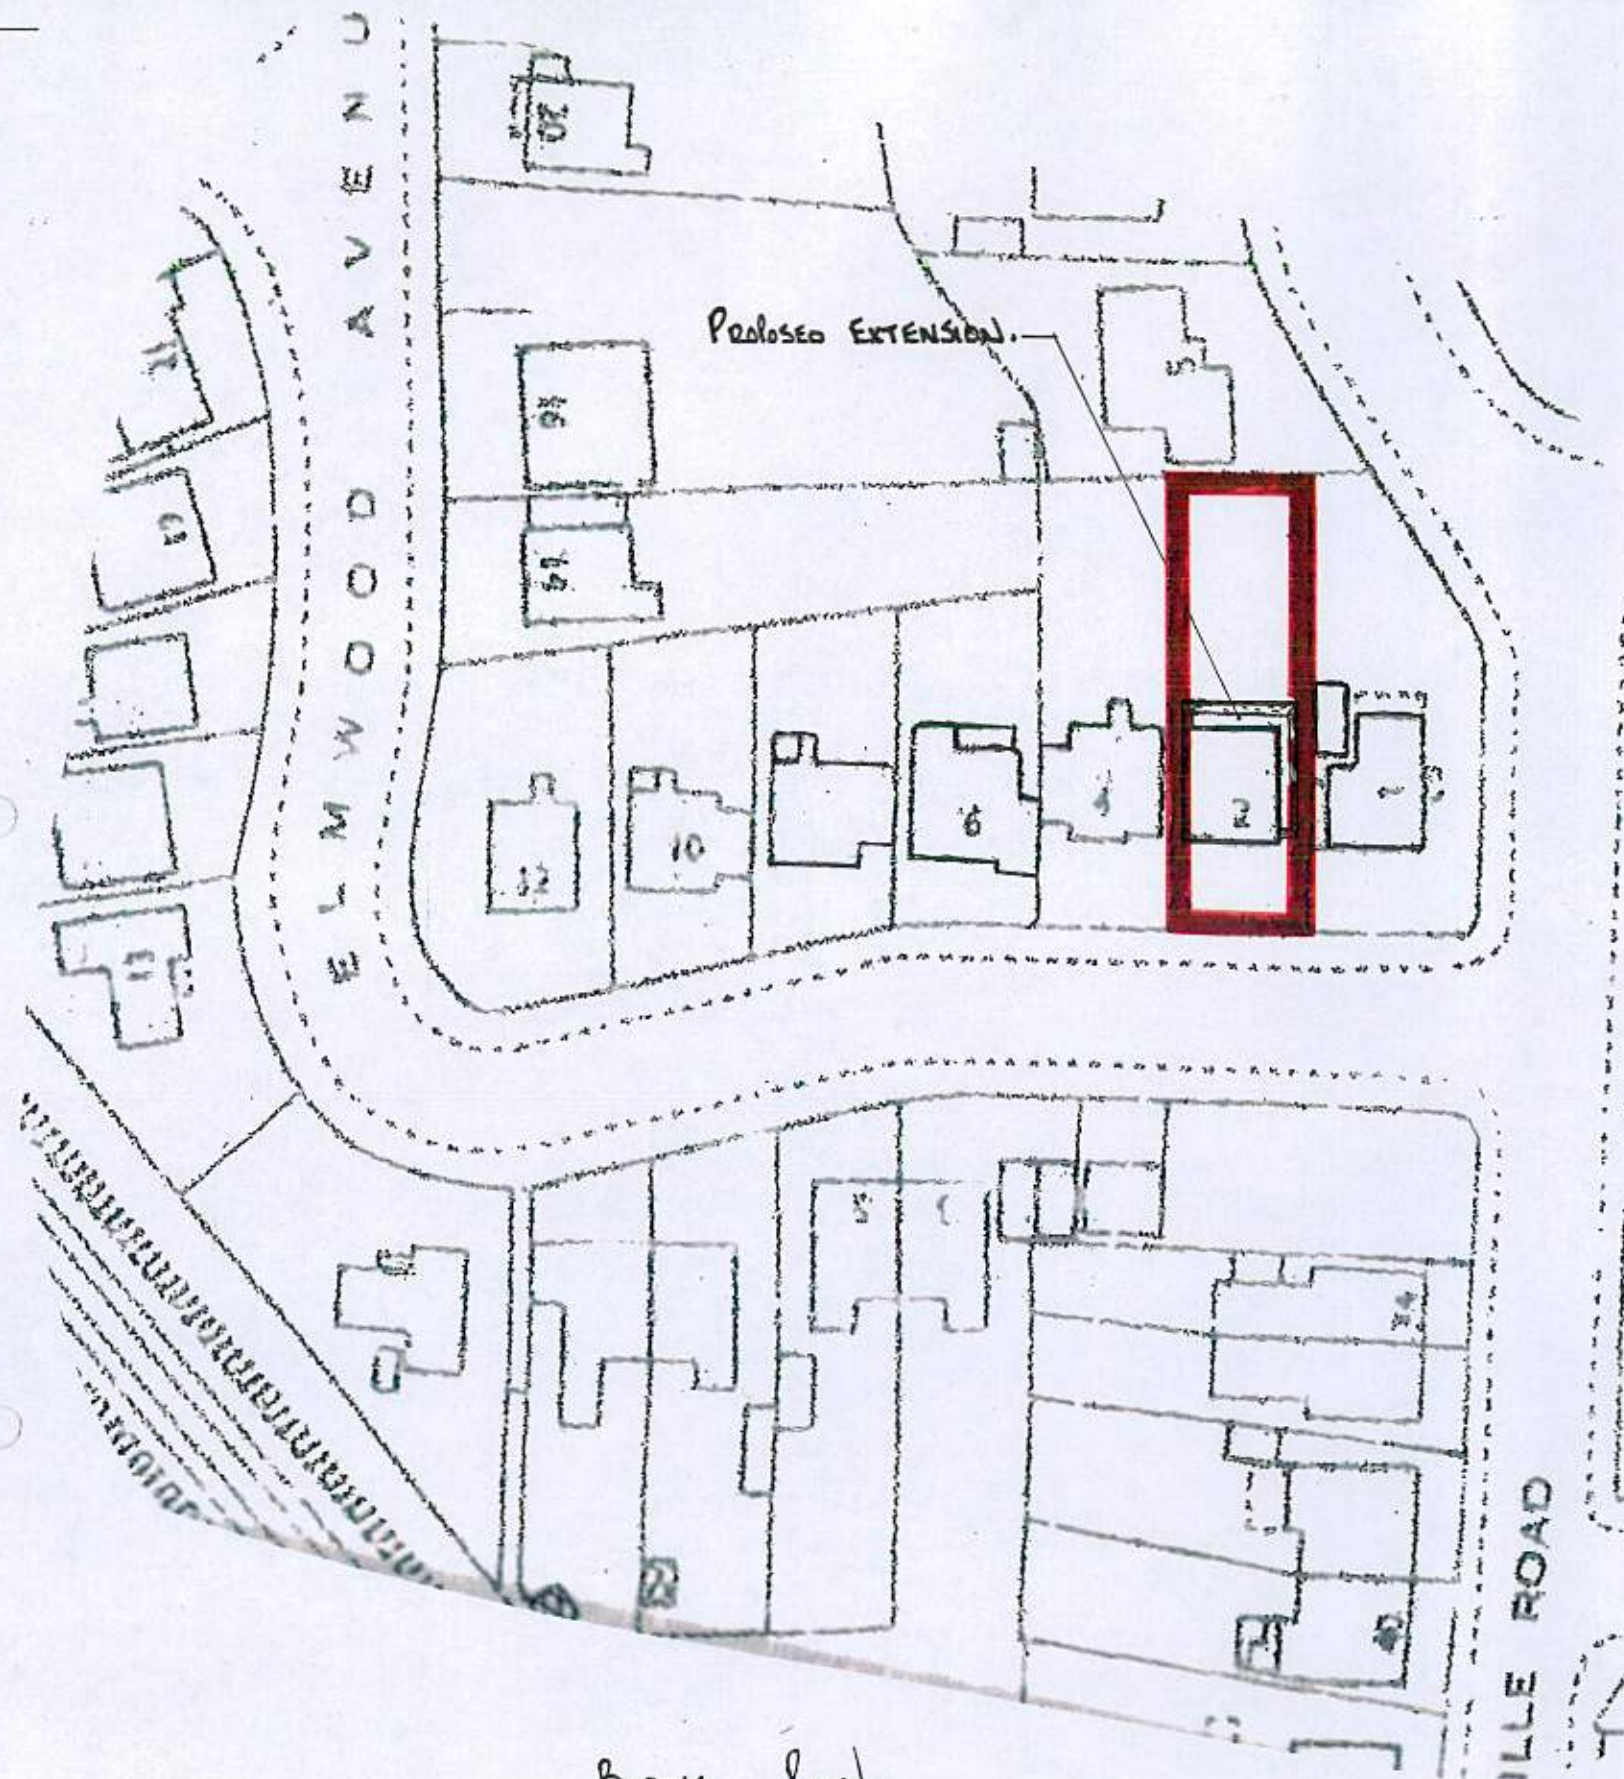

Block Plan.
[1:500]

REAR DINING ROOM EXTENSION TO REPLACE EXISTING CONSERVATORY
- 2 ELMWOOD AVENUE, GLENWOOD, BOGNOR REGIS, PO22 8DE

K.E. HILTON AND ASSOCIATES
Chartered Structural Engineers

2 ALBERT CHAMBERS Tel: 01243 865500
SUDLEY ROAD Fax: 01243 860489
BOGNOR REGIS Mobile: 07968 333140
WEST SUSSEX
PO21 1EQ E-Mail: k_e_hilton@yahoo.co.uk

SITE LOCATION PLAN &
BLOCK PLAN.

Scale	1:1250/1:500 @ A3	Drawn By	
Date	Nov. 12.	Checked	K.E.H.
Drawing Number	4825/1.		